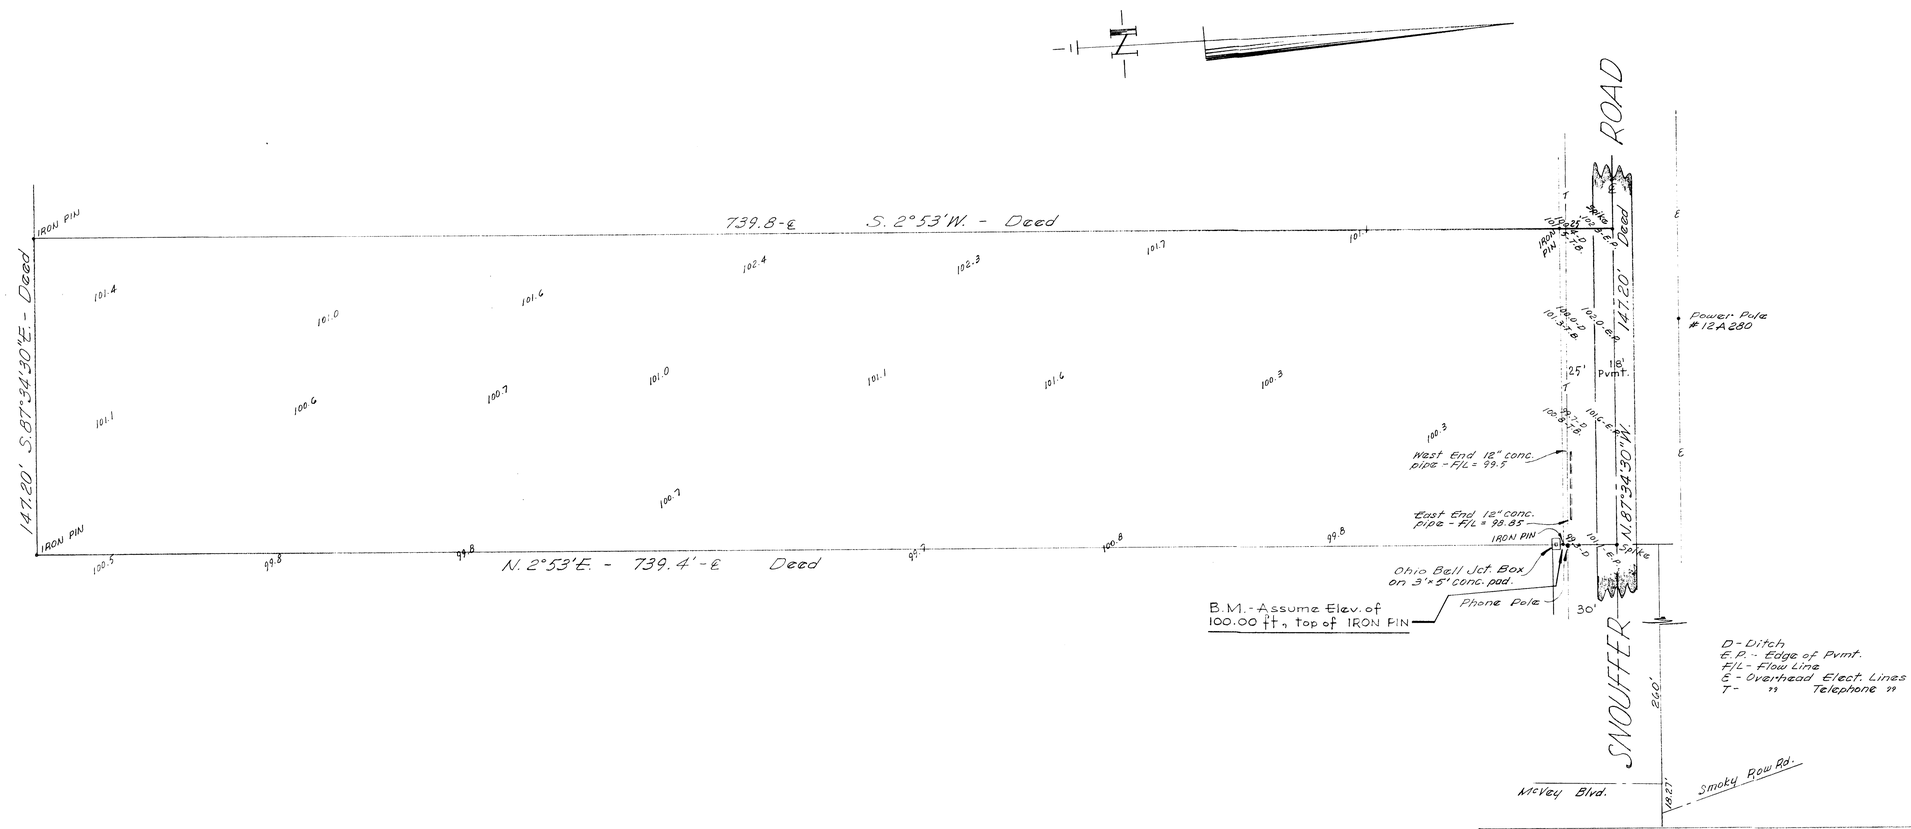


Plat showing 2.500 Ac. Tract, being a part of Section 4, Township 2, Range 19, United States Military Lands, Perry Township, Franklin County, Ohio, for the KOREAN CHRISTIAN CHURCH OF CENTRAL OHIO.

D.B. 3616, Pg. 588.

July 24, 1978 Scale 1"=30'

Harry L. Greene

Harry L. Greene, Reg. Surveyor - 4058.

108 E