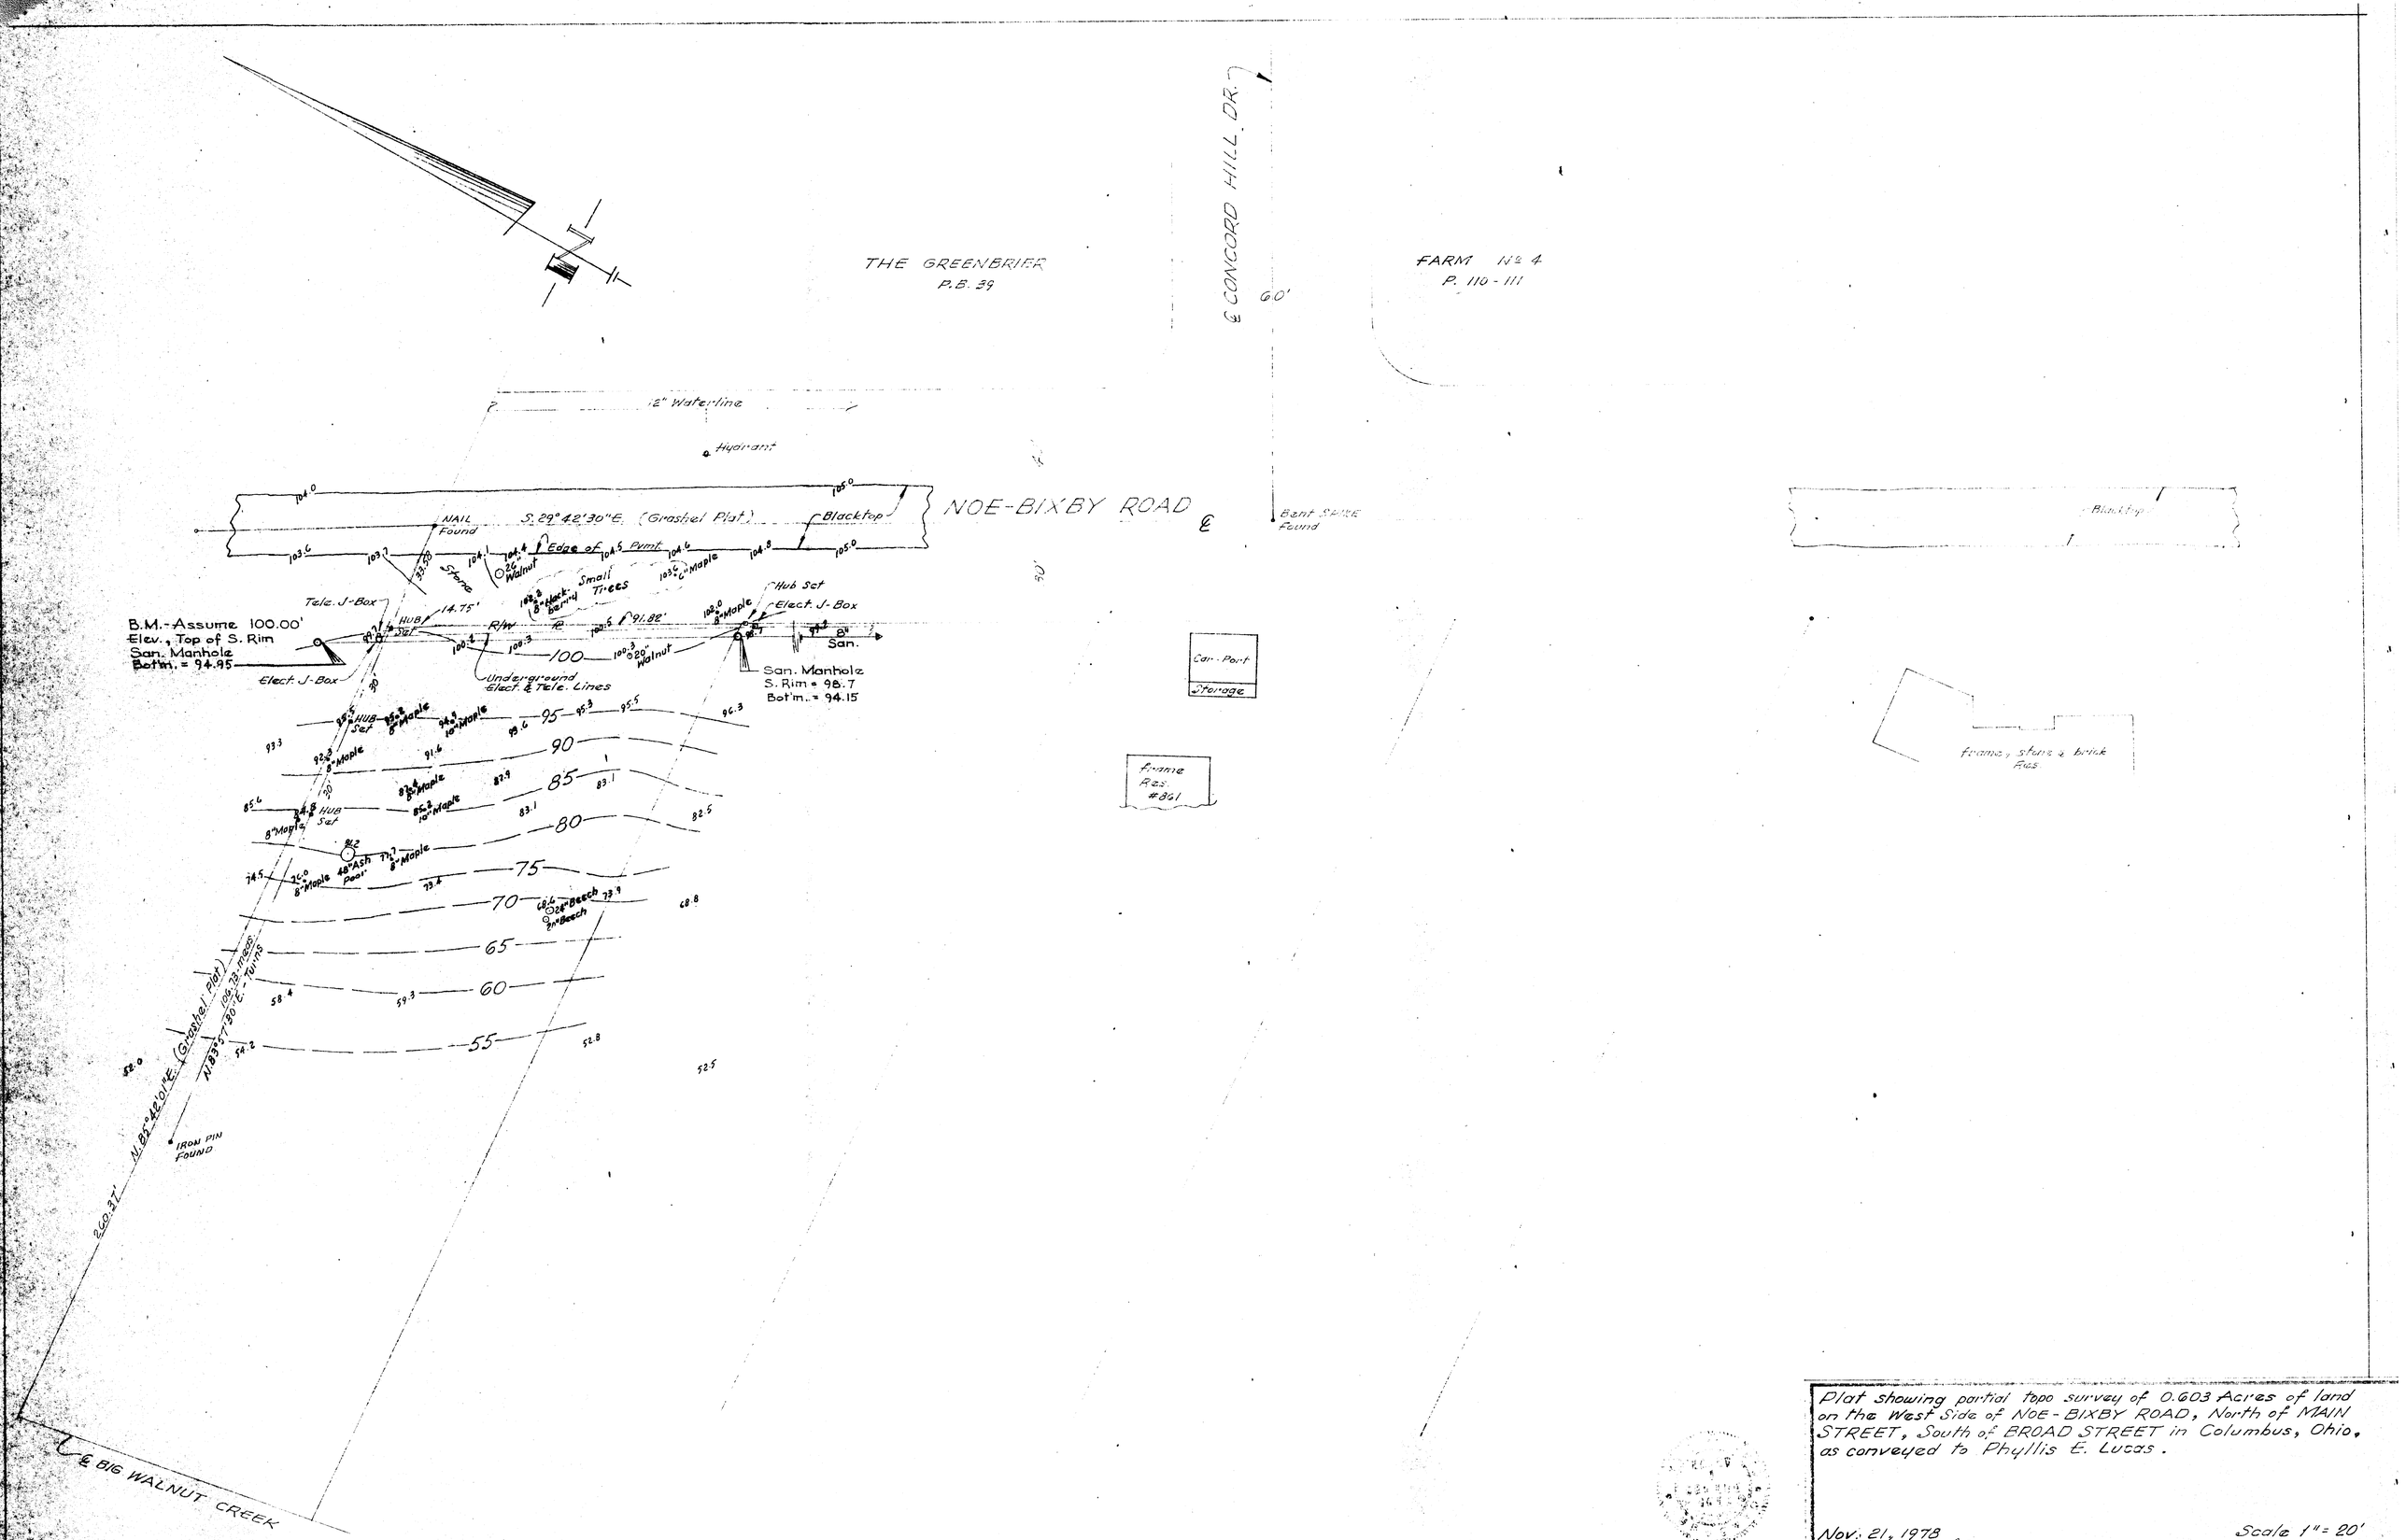

Plat showing partial topo survey of 0.603 Acres of land on the West Side of NOE-BIXBY ROAD, North of MAIN STREET, South of BROAD STREET in Columbus, Ohio, as conveyed to Phyllis E. Lucas.

Nov. 21, 1978 Scale 1" = 20'

Harry L. Greene

Harry L. Greene, Reg. Surveyor - 4058

87-F