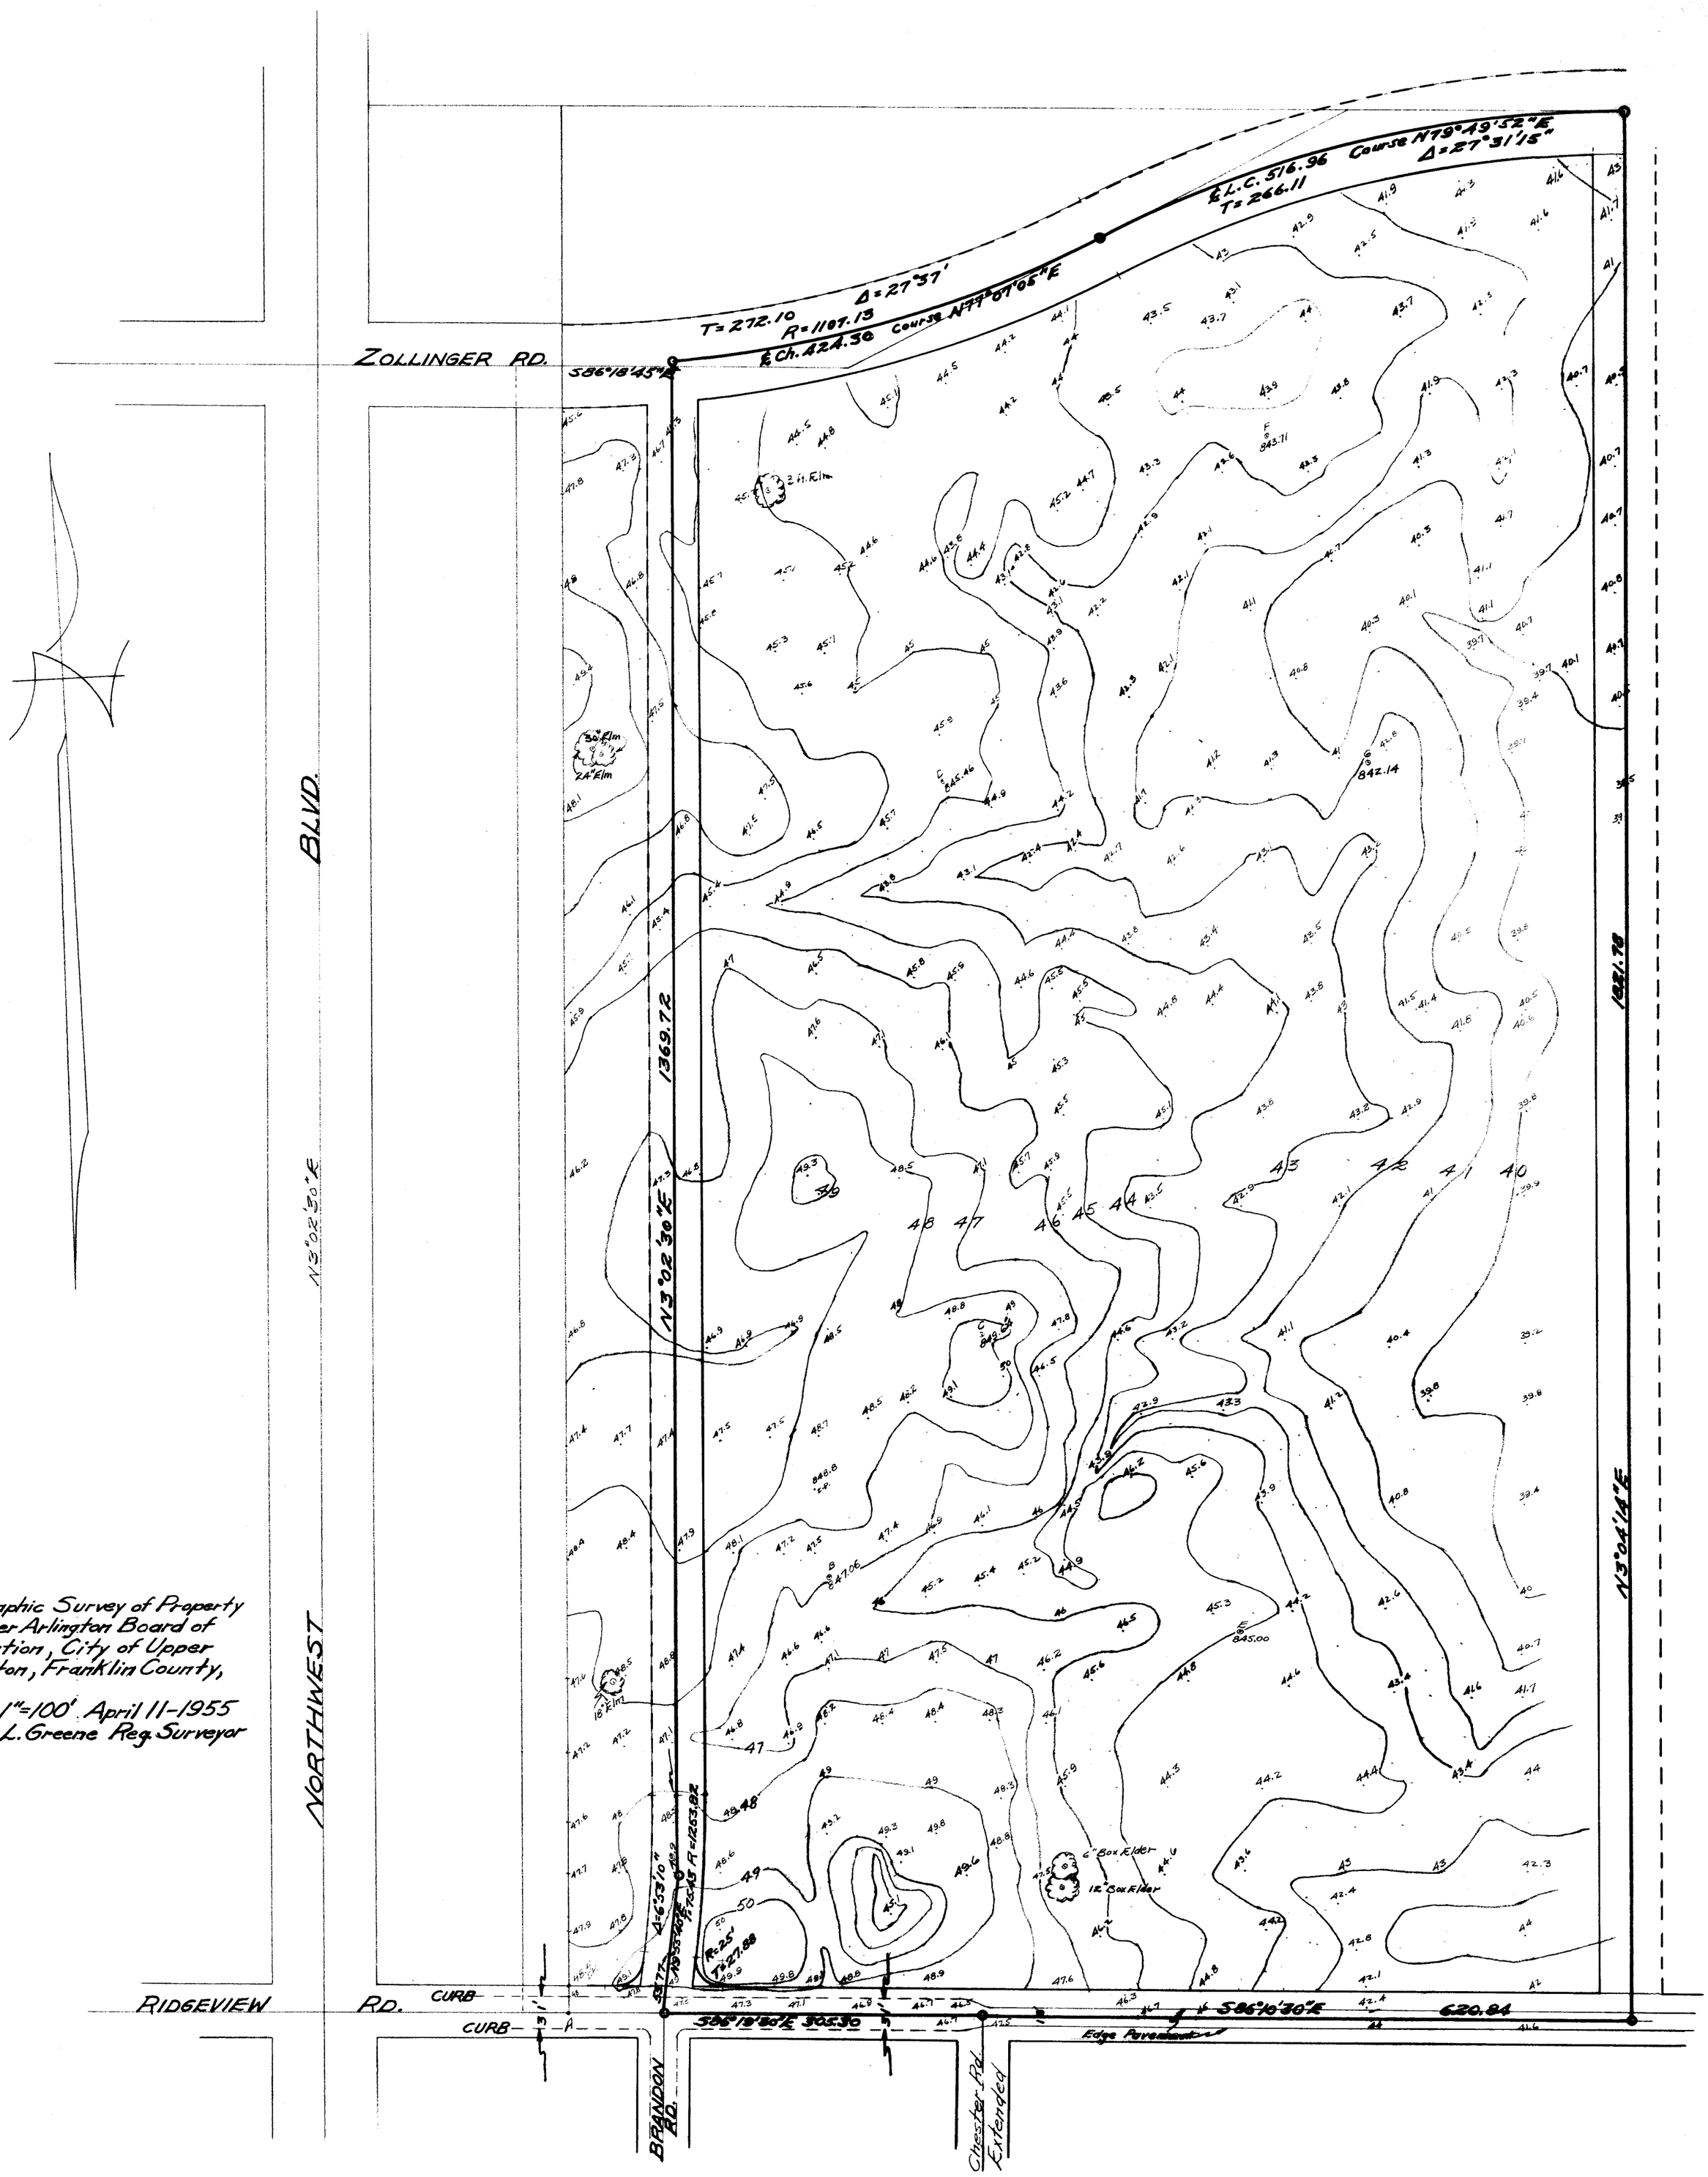

Topographic Survey of Property of Upper Arlington Board of Education, City of Upper Arlington, Franklin County, Ohio.
Scale 1"=100' April 11-1955
Harry L. Greene Reg. Surveyor