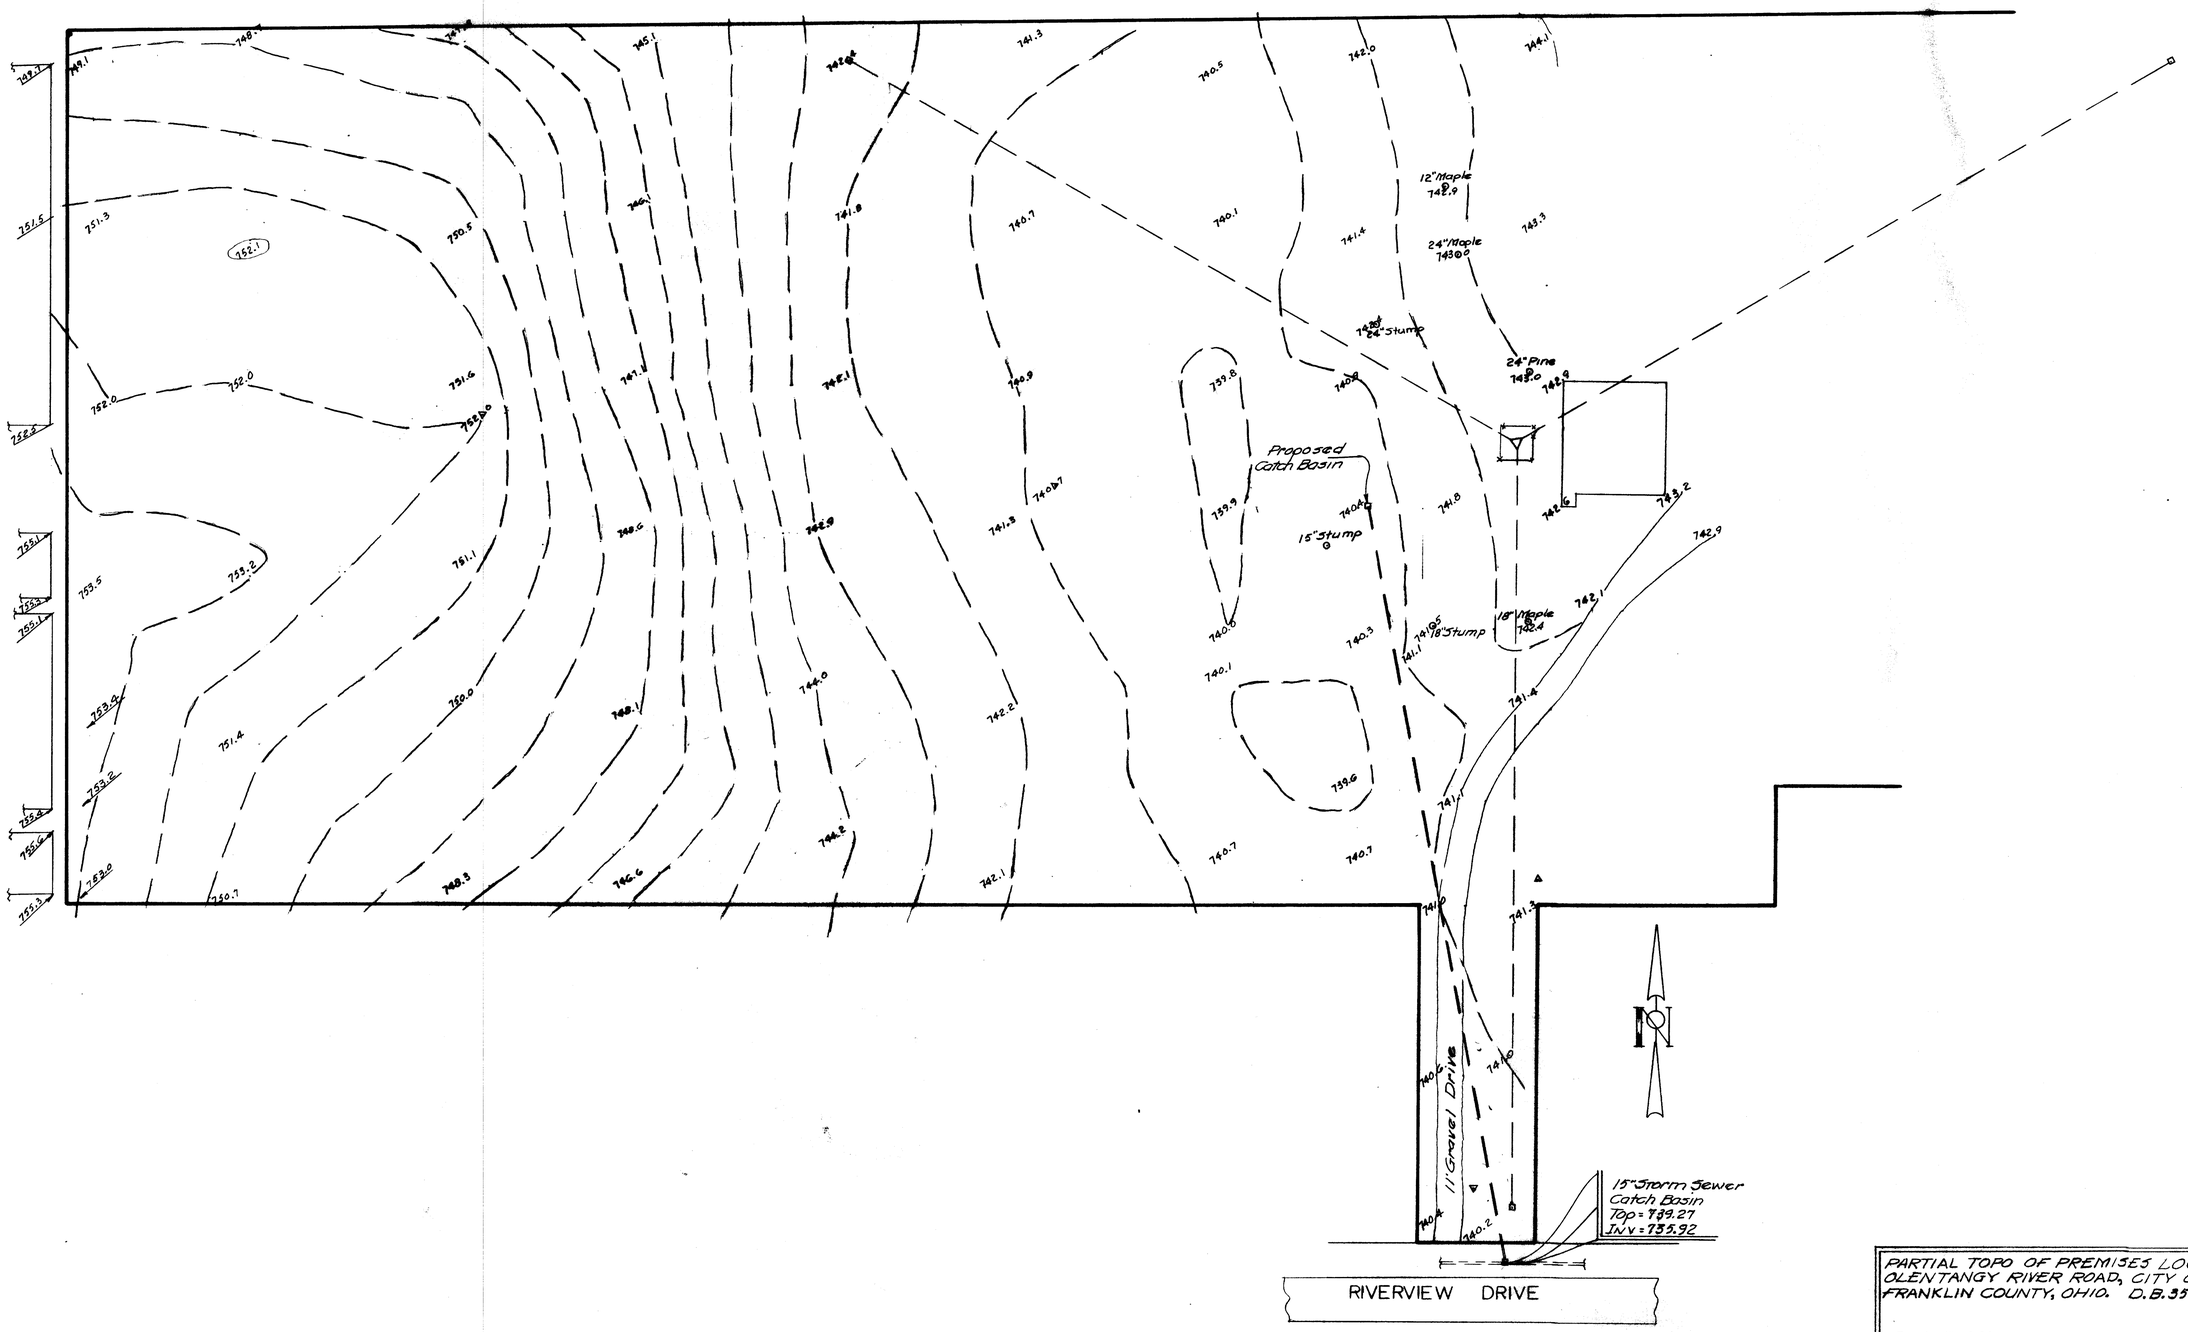

PARTIAL TOPO OF PREMISES LOCATED AT 3165 OLENTANGY RIVER ROAD, CITY OF COLUMBUS, FRANKLIN COUNTY, OHIO. D.B. 3503, Page 705

Scale 1" = 30'

Aug. 1, 1983

Harry L. Greene, Reg. Surveyor No. 4058.

92-L