RECEIVED
OCT 01 2021
Franklin County Engineer
Cornell R. Robertson, P.E., P.S.

EMH&T
Evans, Mechwart, Hambleton & Tilton, Inc.
Engineers • Surveyors • Planners • Scientists
5500 New Albany Road, Columbus, OH 43054
Phone: 614.775.4500 Toll Free: 888.775.3648
emht.com

SURVEY OF ACREAGE PARCEL

VIRGINIA MILITARY DISTRICT SURVEY NUMBER 2999
CITY OF DUBLIN, COUNTY OF FRANKLIN, STATE OF OHIO

Date: May 29, 2020 | Job No: 2019-0835 | Scale: 1" = 60'

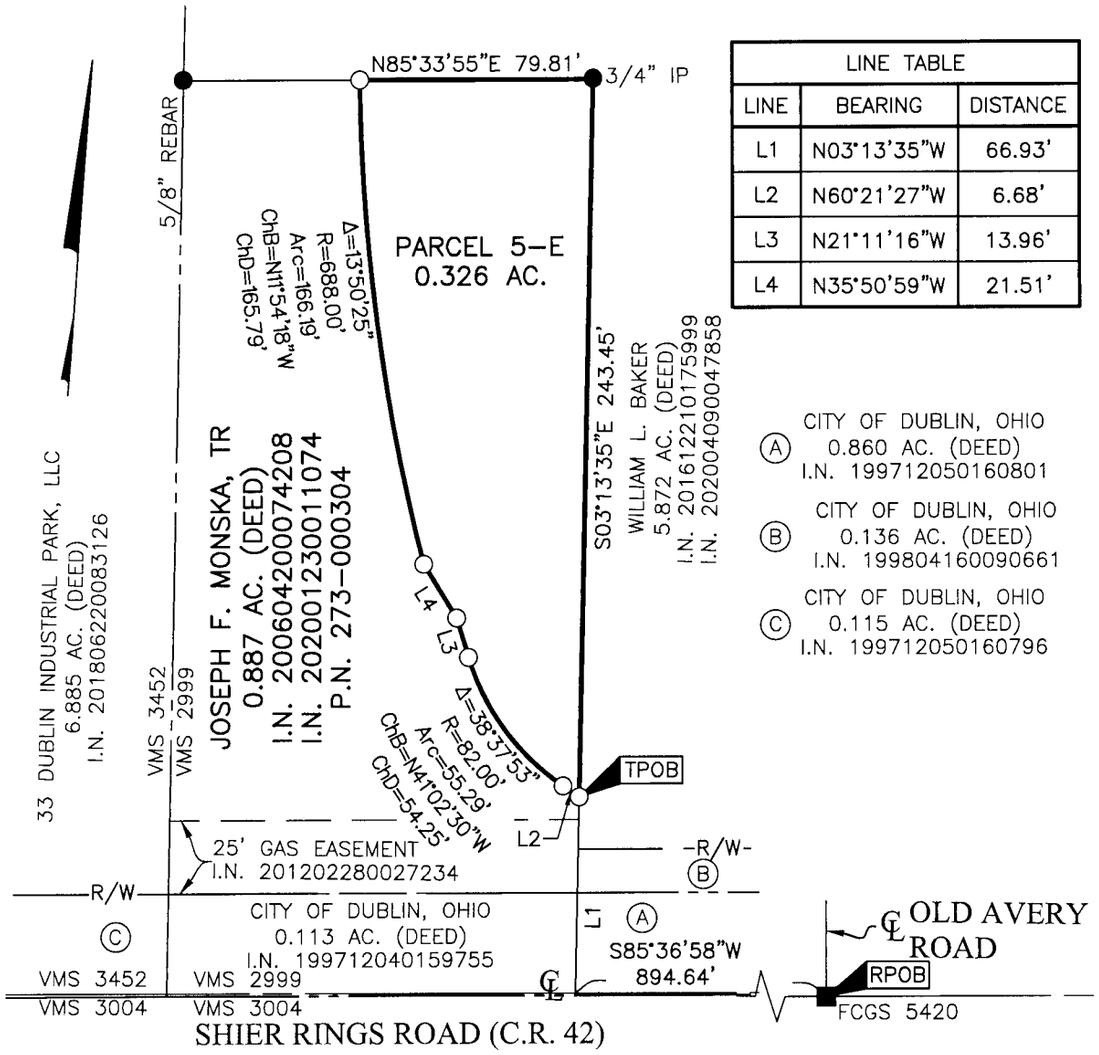

LINE TABLE		
LINE	BEARING	DISTANCE
L1	N03°13'35"W	66.93'
L2	N60°21'27"W	6.68'
L3	N21°11'16"W	13.96'
L4	N35°50'59"W	21.51'

Ⓐ CITY OF DUBLIN, OHIO
0.860 AC. (DEED)
I.N. 199712050160801

Ⓑ CITY OF DUBLIN, OHIO
0.136 AC. (DEED)
I.N. 199804160090661

Ⓒ CITY OF DUBLIN, OHIO
0.115 AC. (DEED)
I.N. 199712050160796

BASIS OF BEARINGS:
The Bearings shown hereon are based on the Ohio State Plane Coordinate System South Zone as per NAD83 (1986 Adjustment). Control for bearings was from coordinates of monuments FCGS 5536 and FCGS 7752, established by the Franklin County Engineering Department, using Global Positioning System procedures and equipment, and having a bearing of North 85° 37' 06" East for a portion of the centerline of Shier Rings Road.

SURVEY NOTE:
This survey was prepared using documents of record, prior plats of survey, and observed evidence located by an actual field survey.

■ = MON. FND.
● = I.P. FND.
O = I.P. SET
I.P. Set are 13/16" I.D. iron pipes 30" long with cap inscribed EMHT INC.

60 0 60 120
GRAPHIC SCALE (in feet)

STATE OF OHIO
HEATHER L. KING
S-8307
REGISTERED
PROFESSIONAL SURVEYOR

By Heather L. King 5/29/20
Heather L. King
Professional Surveyor No. 8307
hking@emht.com
Date

I:\20190835\DWG\04SHEETS\BOUNDARY\20190835-VS-BNDY-05(2).DWG plotted by KING, HEATHER on 9/30/2021 12:30:52 PM last saved by APHILPOTT on 8/19/2020 12:52:17 PM
Xrefs: