# SURVEYS FOR WILCOX FARMS LTD

SITUATED IN THE STATE OF OHIO, COUNTY OF FRANKLIN, TOWNSHIP OF MADISON, SECTION 19 TWP. 15 RANGE 20. OF THE CONGRESS LANDS

8311-5

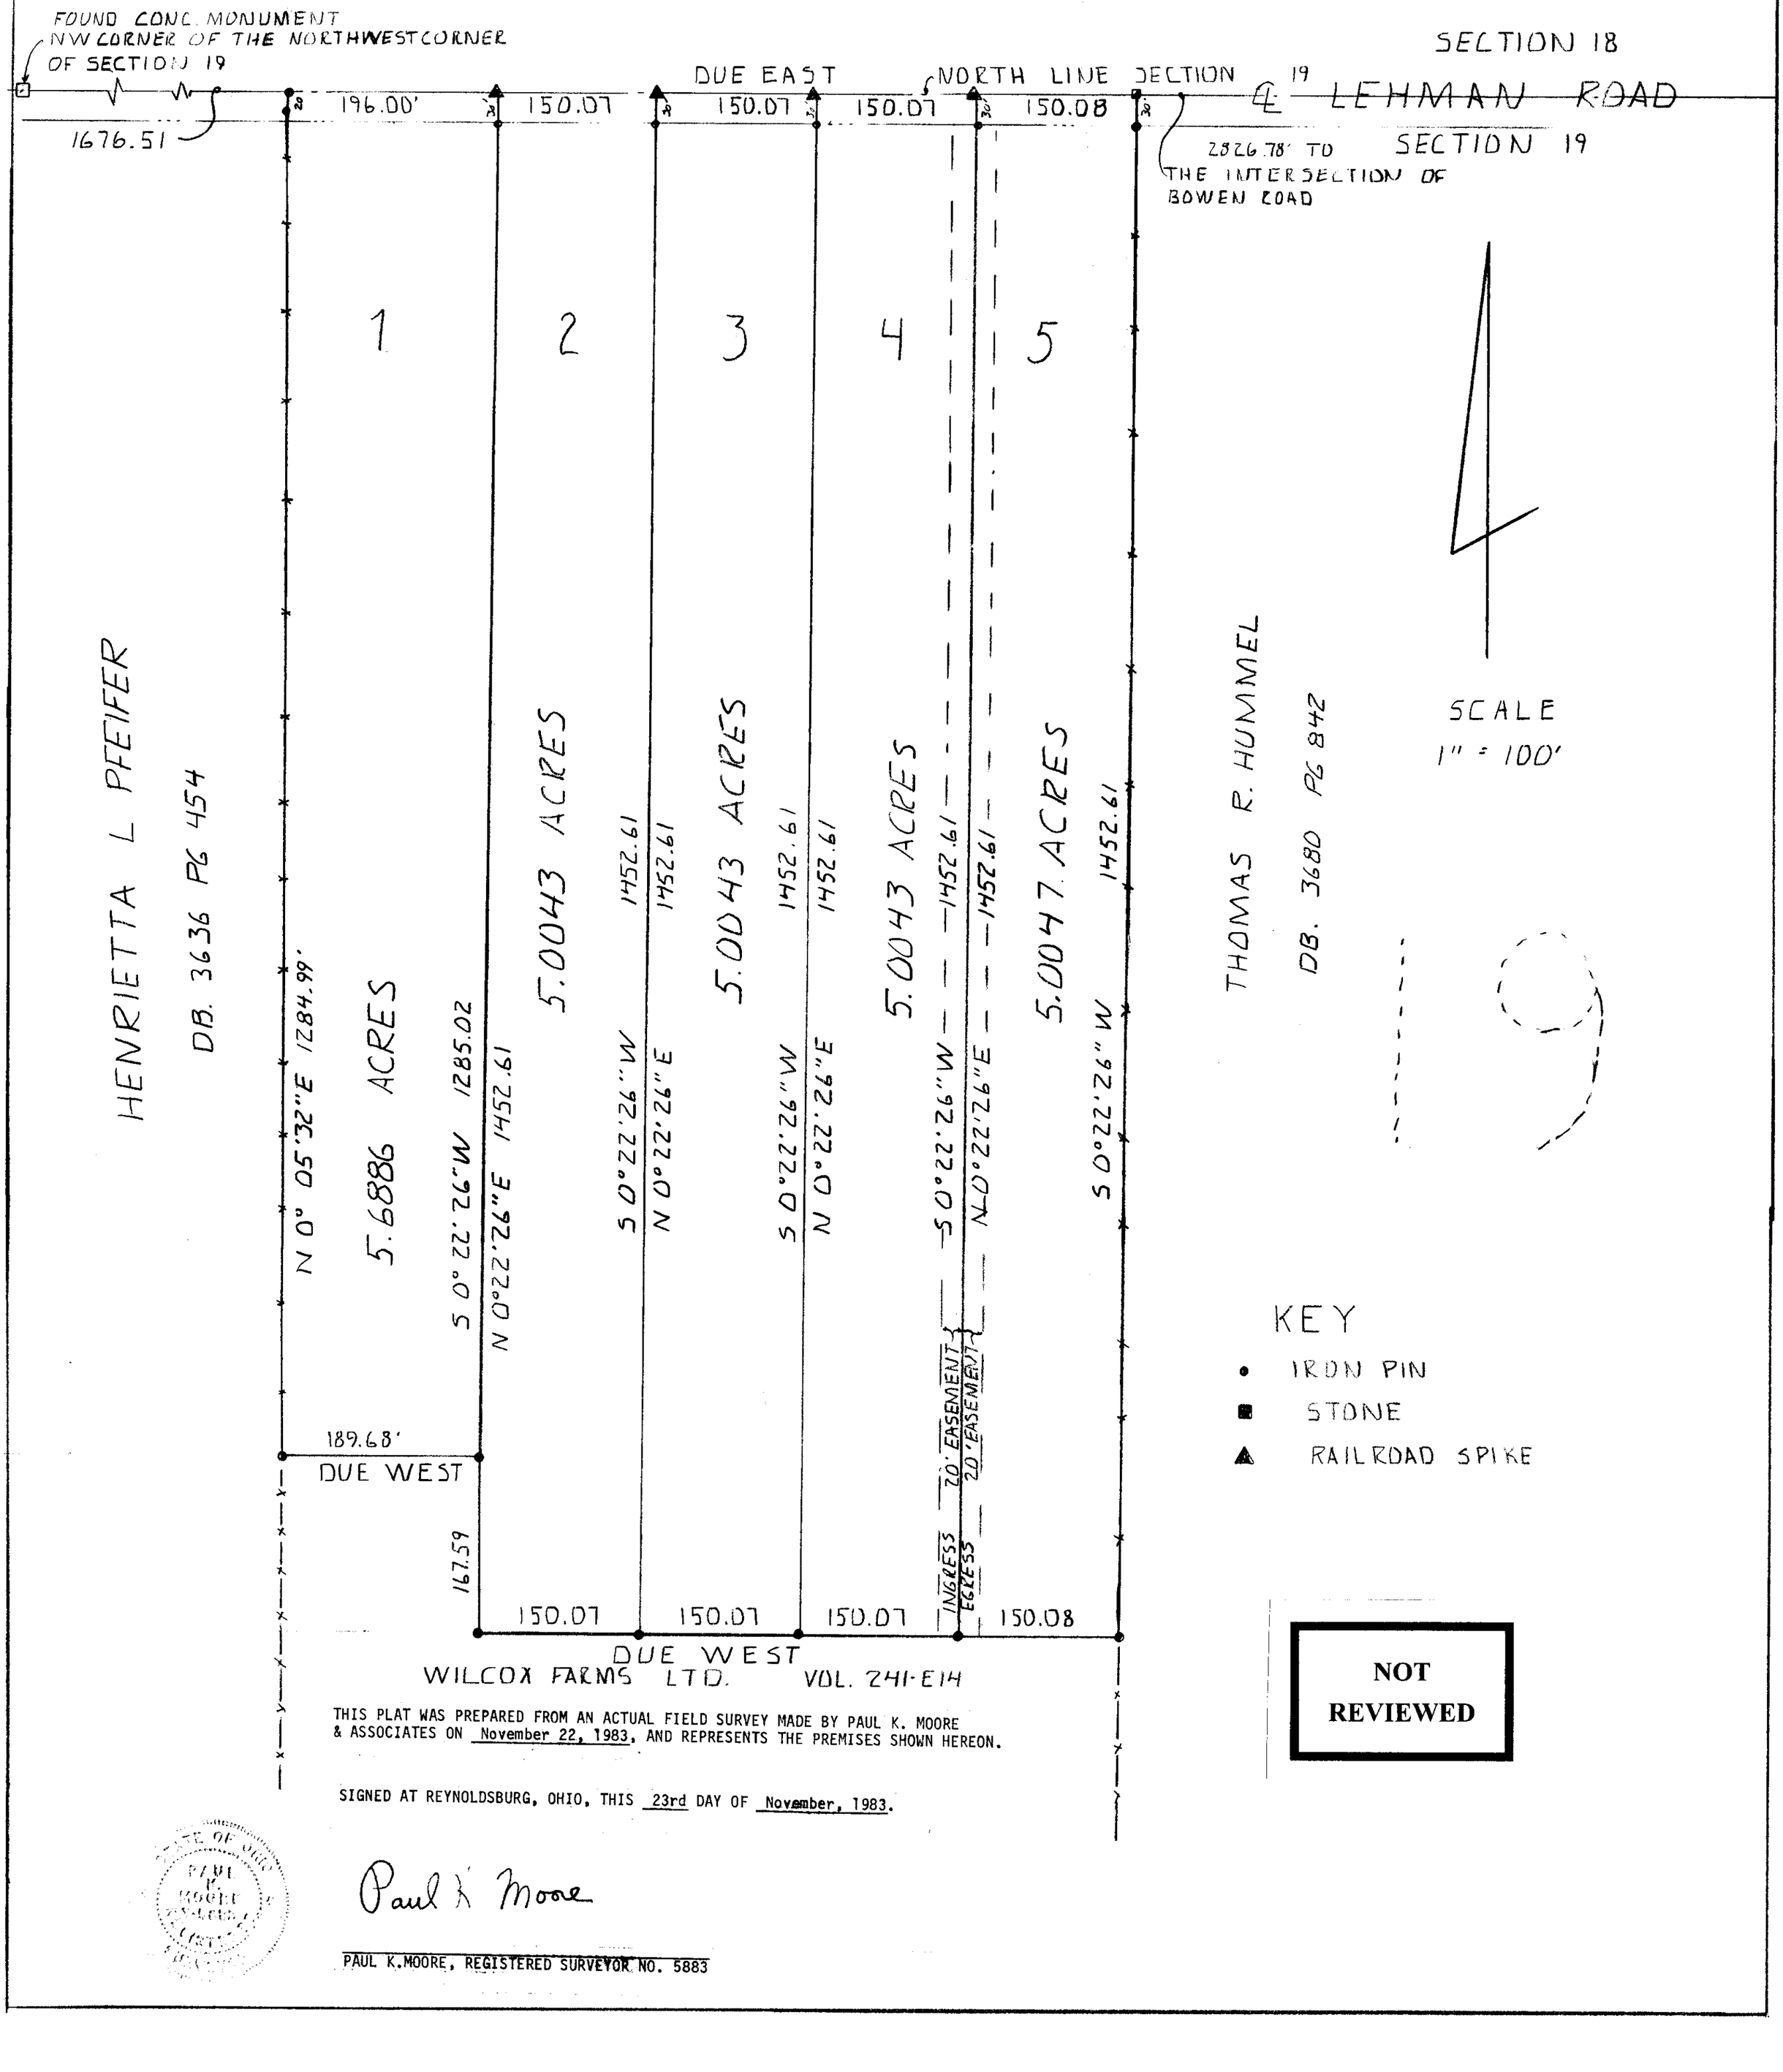


THIS PLAT WAS PREPARED FROM AN ACTUAL FIELD SURVEY MADE BY PAUL K. MOORE & ASSOCIATES ON November 22, 1983, AND REPRESENTS THE PREMISES SHOWN HEREON.

SIGNED AT REYNOLDSBURG, OHIO, THIS 23rd DAY OF November, 1983.

STATE OF OHIO PAUL K. MOORE 5883 REGISTERED SURVEYOR

Paul K Moore

PAUL K.MOORE, REGISTERED SURVEYOR NO. 5883

NOT REVIEWED