	AMERICAN STRUCTUREPOINT INC. 2250 Corporate Exchange Drive | Suite 300 Columbus, Ohio 43231 TEL 614.901.2235 | FAX 614.901.2236 www.structurepoint.com	Emerald Parkway and Mount Carmel Roundabout	Exhibit "B" 0.247 Acre Right-of-Way Acquisition	Scale: 1" = 60' Drawn By: CRH / MWM Checked By: MJW Date: 12/05/2022 Job No.: 2021.03400	1 of 1

SITUATED IN THE STATE OF OHIO, COUNTY OF FRANKLIN, CITY OF DUBLIN, LOT 12, QUARTER TOWNSHIP 2, TOWNSHIP 2, RANGE 19, UNITED STATES MILITARY LANDS

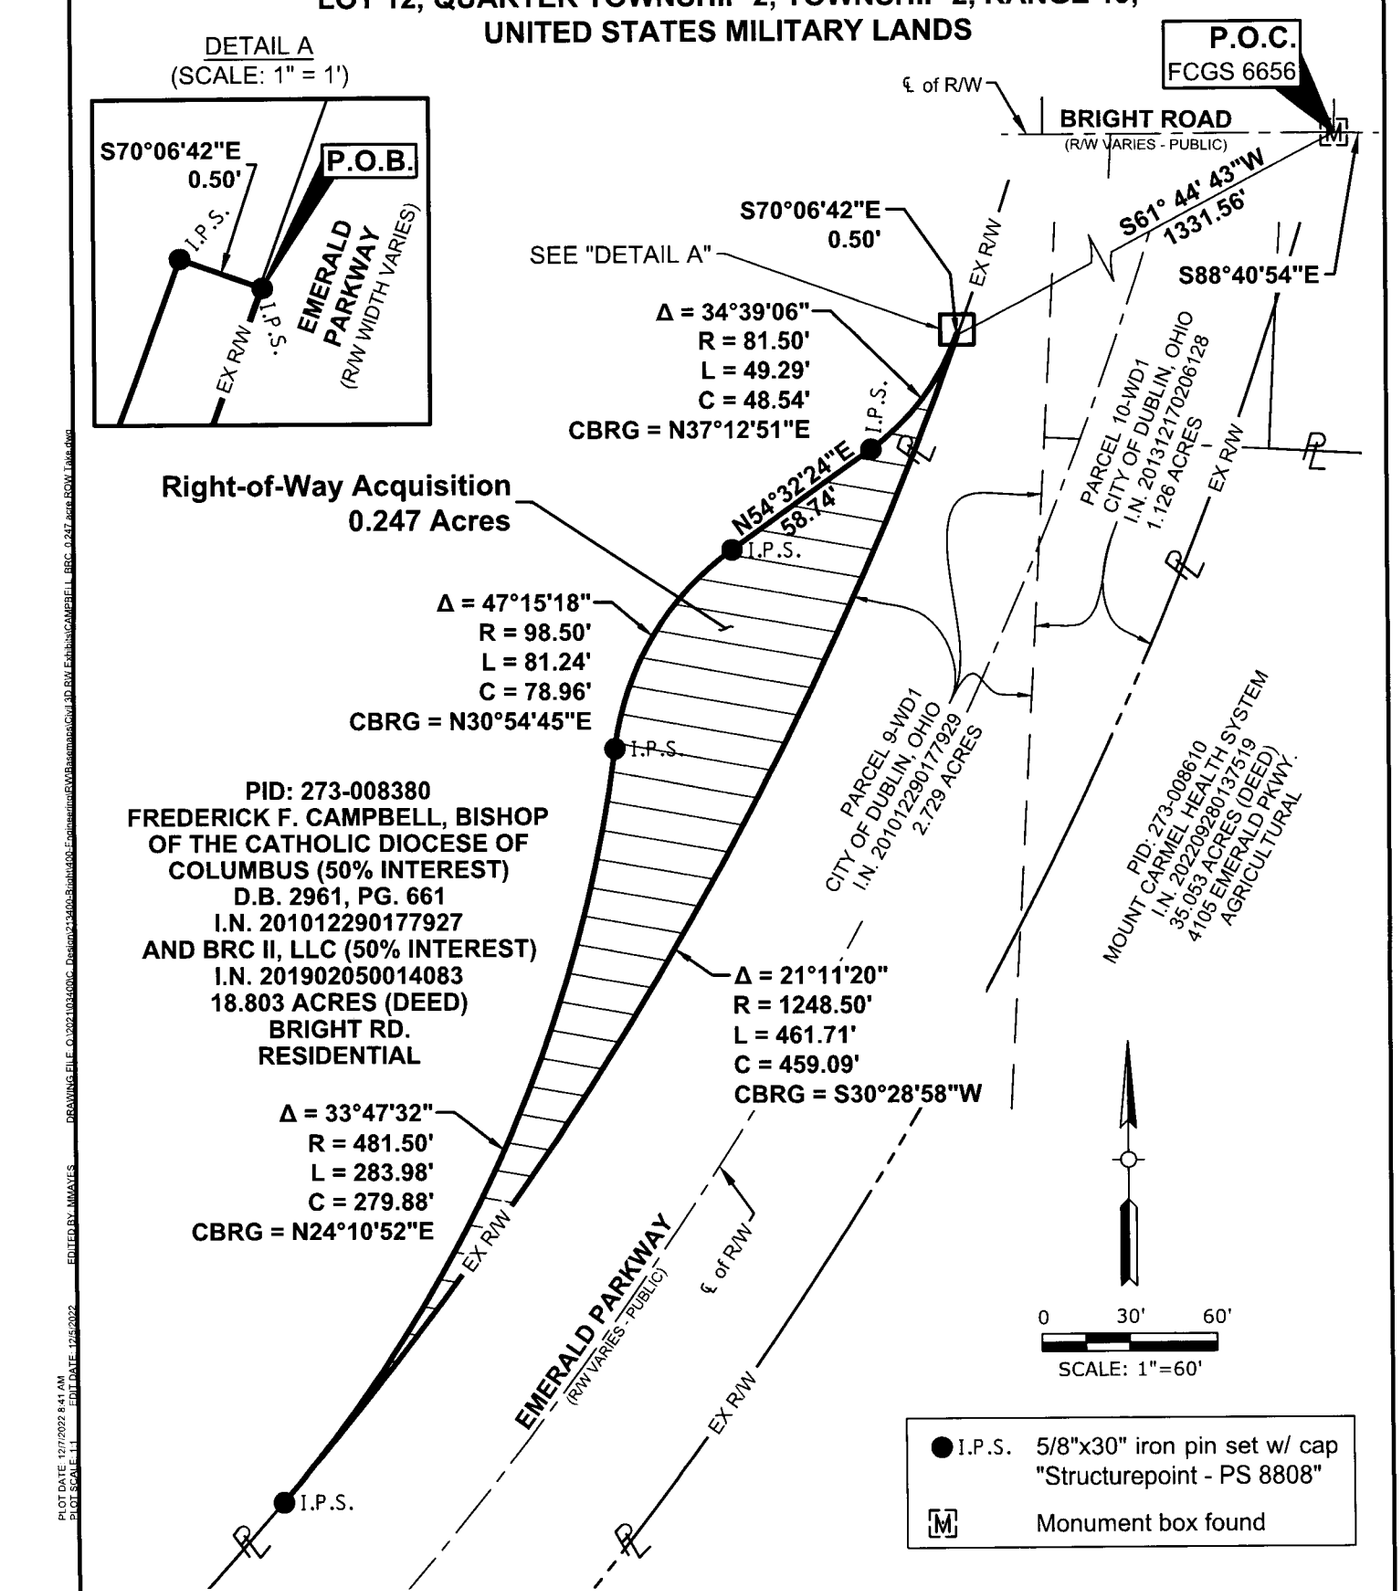

Basis of Bearing:

Bearings described hereon are based on the bearing of South 88 degrees 40 minutes 54 seconds East for the centerline of right-of-way of Bright Road between Franklin County Geodetic Survey monument numbers 6656 and 7739, based on Grid North, referenced to the Ohio State Plane Coordinate System (South Zone) and the North American Datum of 1983 (2011 Adjustment), as established utilizing a GPS survey and an NGS OPUS solution.

I hereby certify that this drawing represents the results of an actual field survey of the premises performed by American Structurepoint. Inc., and is true and correct to the best of my knowledge and belief.

M-W 5/16/23

Michael J. Ward, P.S. No. 8808 Date
American Structurepoint, Inc.

STATE OF OHIO
MICHAEL J WARD
S-8808
REGISTERED
PROFESSIONAL SURVEYOR

PLOT DATE: 12/7/2022 8:41 AM
PLOT SCALE: 1:1 EDIT DATE: 12/5/2022 EDITED BY: MMAYES DRAWING FILE: O:\2021\03400\C_Design\213400-Bright\400-Engineering\RW\Basemaps\Civil 3D RW Exhibits\CAMPBELL_BRC_0.247 acre ROW Take.dwg