EMHT
Evans, Mechwart, Hambleton & Tilton, Inc.
Engineers • Surveyors • Planners • Scientists
5500 New Albany Road, Columbus, OH 43054
Phone: 614.775.4500 Toll free: 888.775.3648
emht.com

SURVEY OF ACREAGE PARCEL

HALF SECTION 8, SECTION 7, TOWNSHIP 16, RANGE 20
REFUGEE LANDS
CITY OF REYNOLDSBURG, COUNTY OF FRANKLIN, STATE OF OHIO

Date:	May 9, 2023
Scale:	1" = 60'
Job No:	2021-1337
Sheet No:	1 of 1

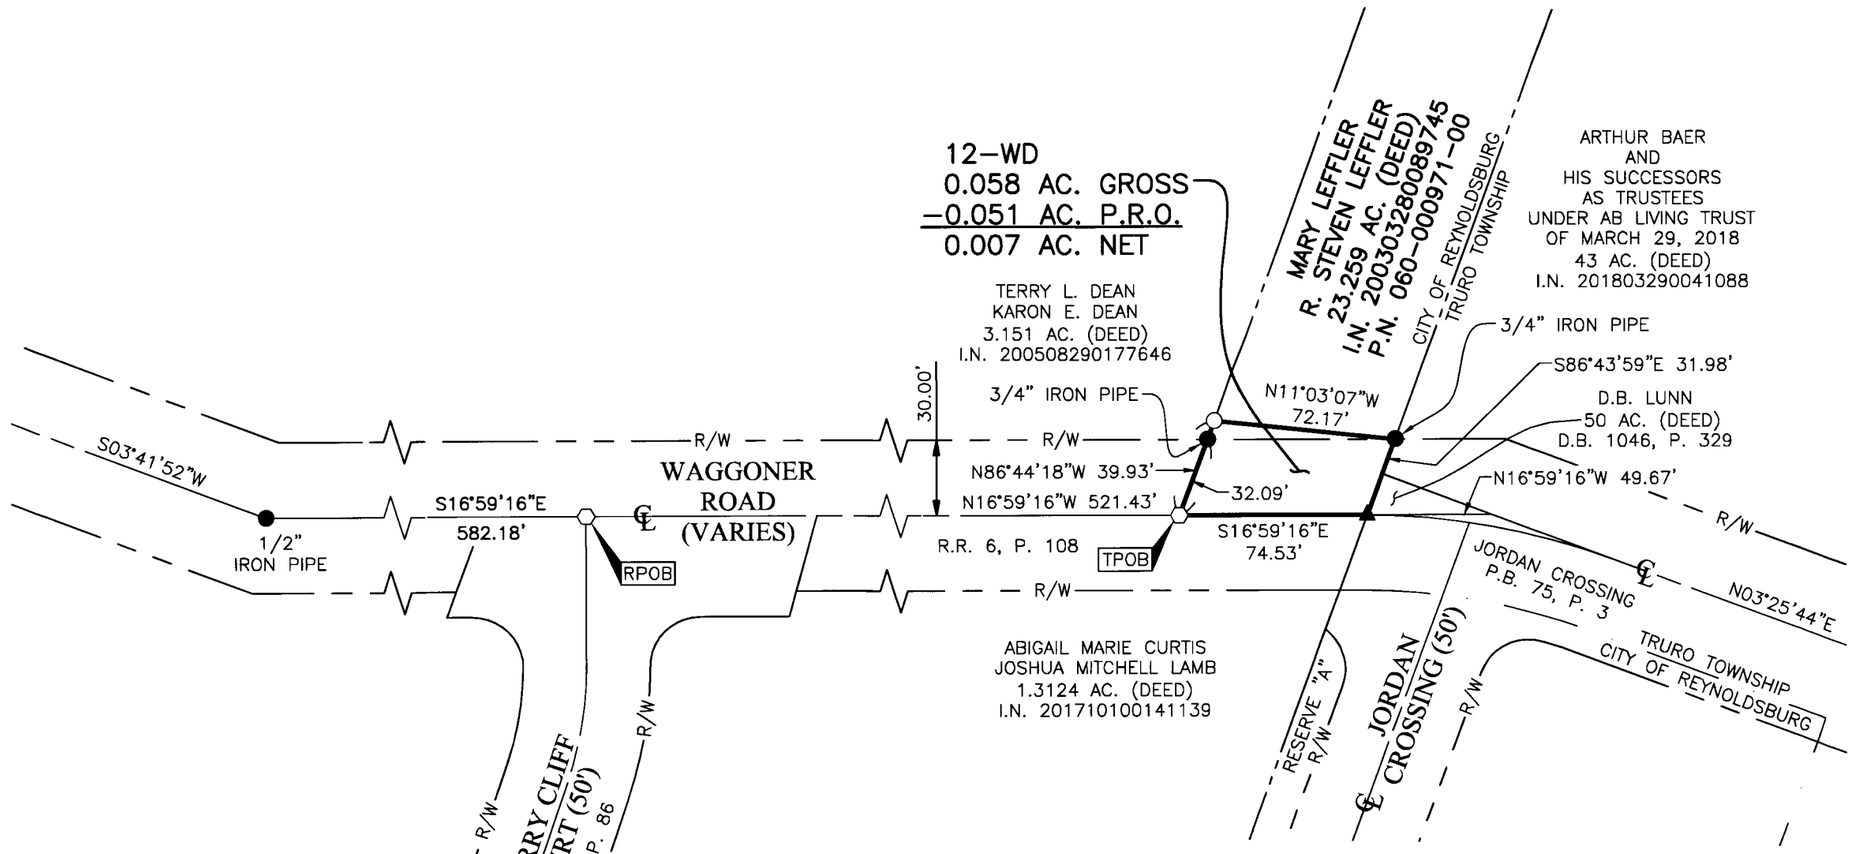

- ○ Iron Pin Set
- ● Iron Pin Found
- ◉ Stone Found
- ⬟ P.K. Nail Found
- ■ Monument Found
- ⬡ Magnetic Nail Set
- ⬢ Magnetic Nail Found
- ▲ Railroad Spike Found

Iron Pins Set are 13/16" I.D. iron pipes 30" long with cap inscribed EMHT INC.

BASIS OF BEARINGS:
The Bearings shown hereon are based on the Ohio State Plane Coordinate System South Zone as per NAD83 (NSRS2007). Control for bearings was from coordinates of monuments GLENREST and FRANK48, having a bearing of North 08° 32' 44" East, established by the Franklin County Engineering Department, using G.N.S.S. procedures and equipment.

SURVEY NOTE:
This survey was prepared using documents of record, prior plats of survey, and observed evidence located by an actual field survey performed in 2022 and 2023.

REFERENCE:
- Road Record 6, Page 108 and Roadway Plan titled "Waggoner Road 1937" on file with the Franklin County Engineer.
- Deeds and Plats of record shown hereon are on file with the Franklin County Recorder.

RECEIVED
Franklin County Engineer
Cornell R. Robertson, P.E., P.S.

STATE OF OHIO
JOSHUA M. MEYER
S-8485
REGISTERED
PROFESSIONAL SURVEYOR

By _____ May 9 2023
Joshua M. Meyer
Professional Surveyor No. 8485
jmeyer@emht.com
Date

J:\20211337\DWG\04SHEETS\BOUNDARY\12-WD_20211337-VS-BNDY.DWG plotted by MEYER, JOSH on 5/9/2023 9:31:47 AM last saved by JMEYER on 5/9/2023 9:31:14 AM