# THE THOMAS ENGINEERING & SURVEYING COMPANY

3803 SULLIVANT AVENUE COLUMBUS, OHIO 43228

ORDER NO. 164-67.

## PLAT SURVEY

of a 1.327 acre tract, out of a 4.634 acre tract on the east side of Olentangy River Road, for

Dr. Arthur JAMES.

SCALE 1" = 50'
Oct., 1967.

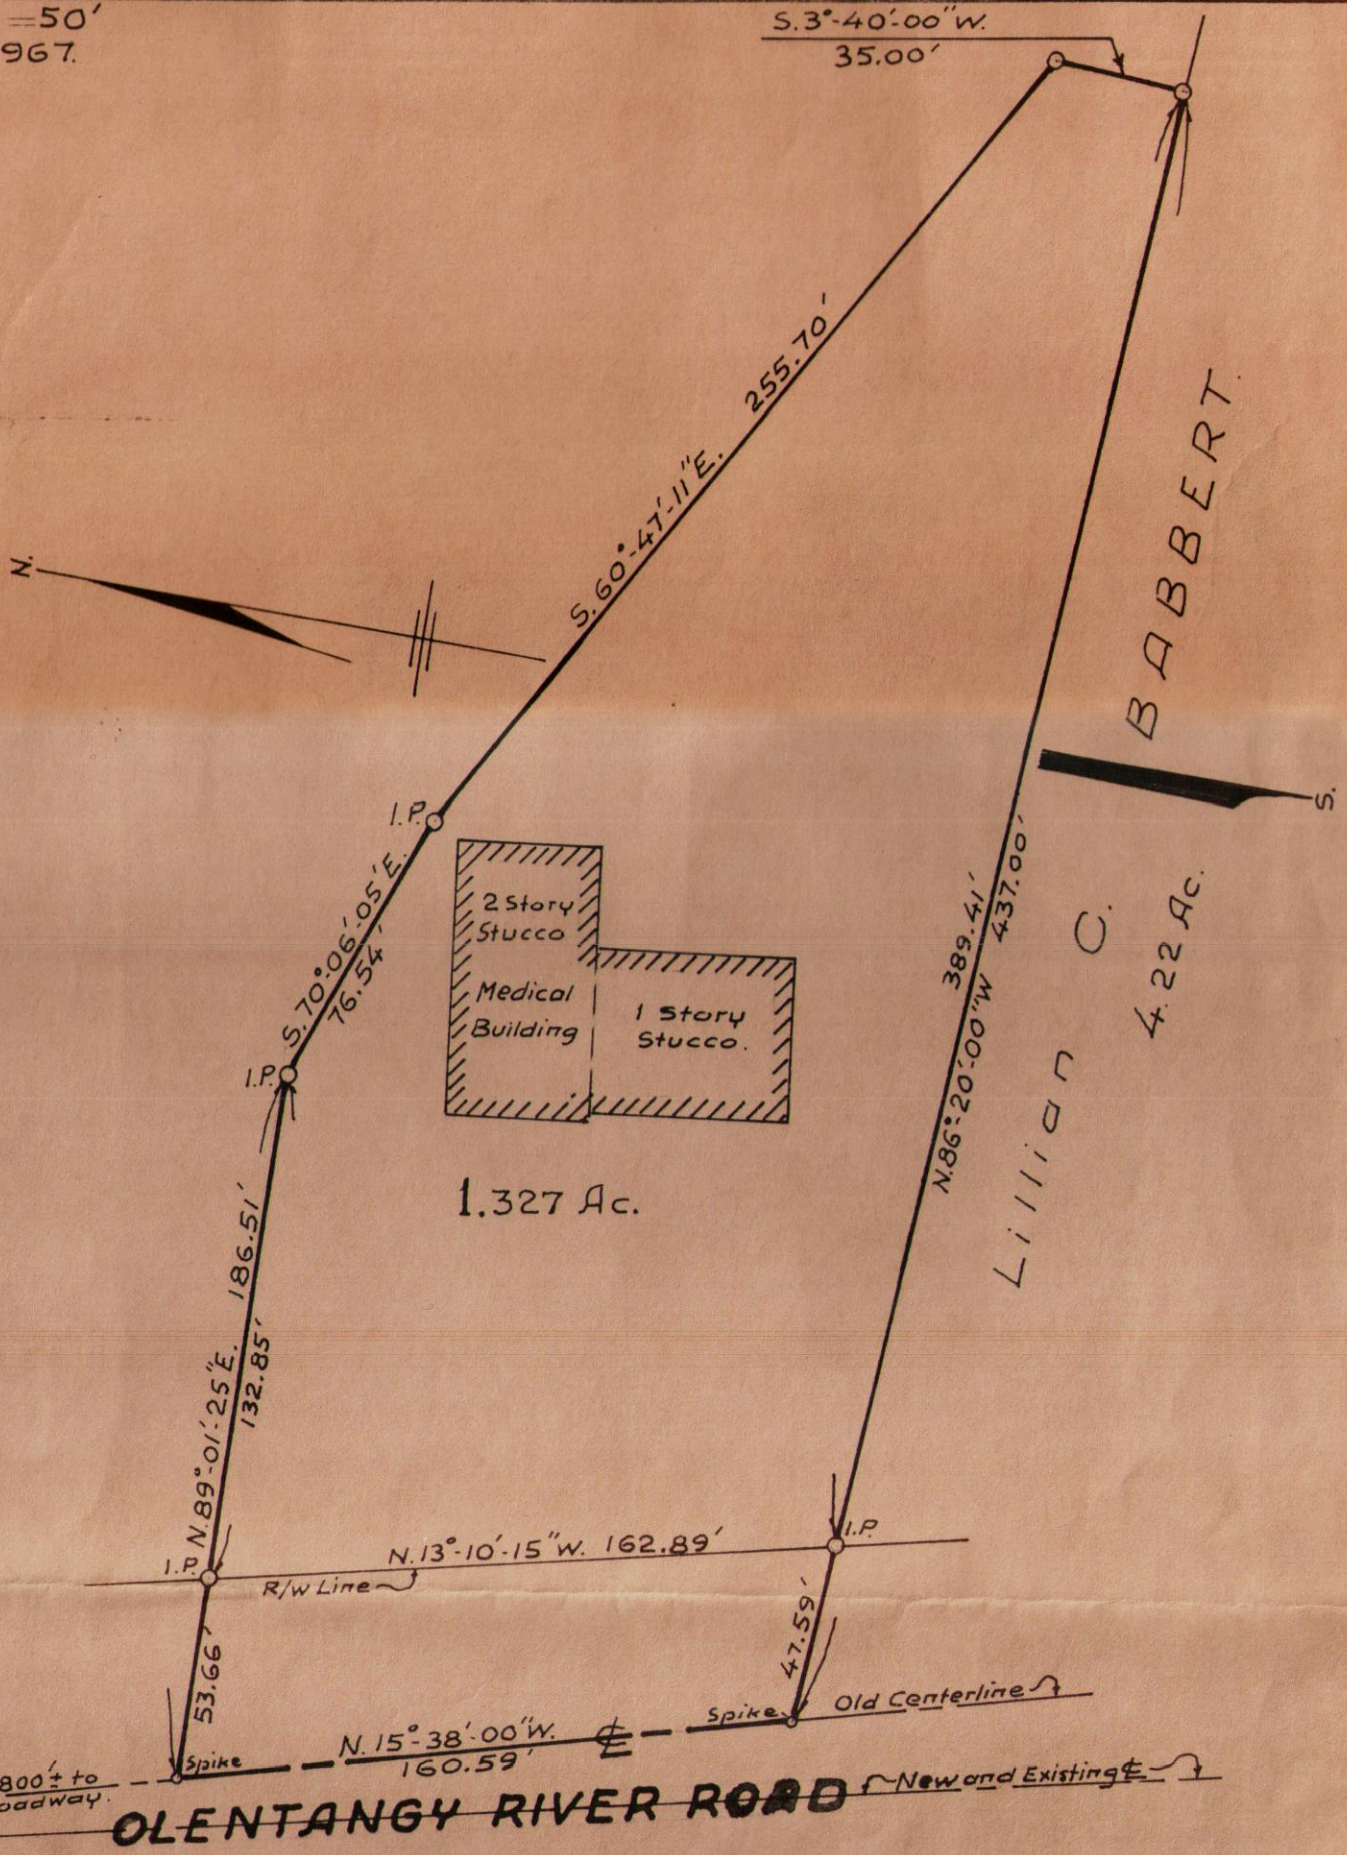


We hereby certify that the foregoing drawing was prepared from an actual survey of the premises and correctly shows the location of the boundaries.

THE THOMAS ENGINEERING & SURVEYING CO.

Robert G. Watts
Registered Surveyer

R.K. Calc. Book LXI, Page-70 & 88.

C-1360-B.