SURVEY OF ACREAGE PARCEL

LOT 6, QUARTER TOWNSHIP 4, TOWNSHIP 2, RANGE 16
UNITED STATES MILITARY DISTRICT
CITY OF NEW ALBANY, COUNTY OF FRANKLIN, STATE OF OHIO

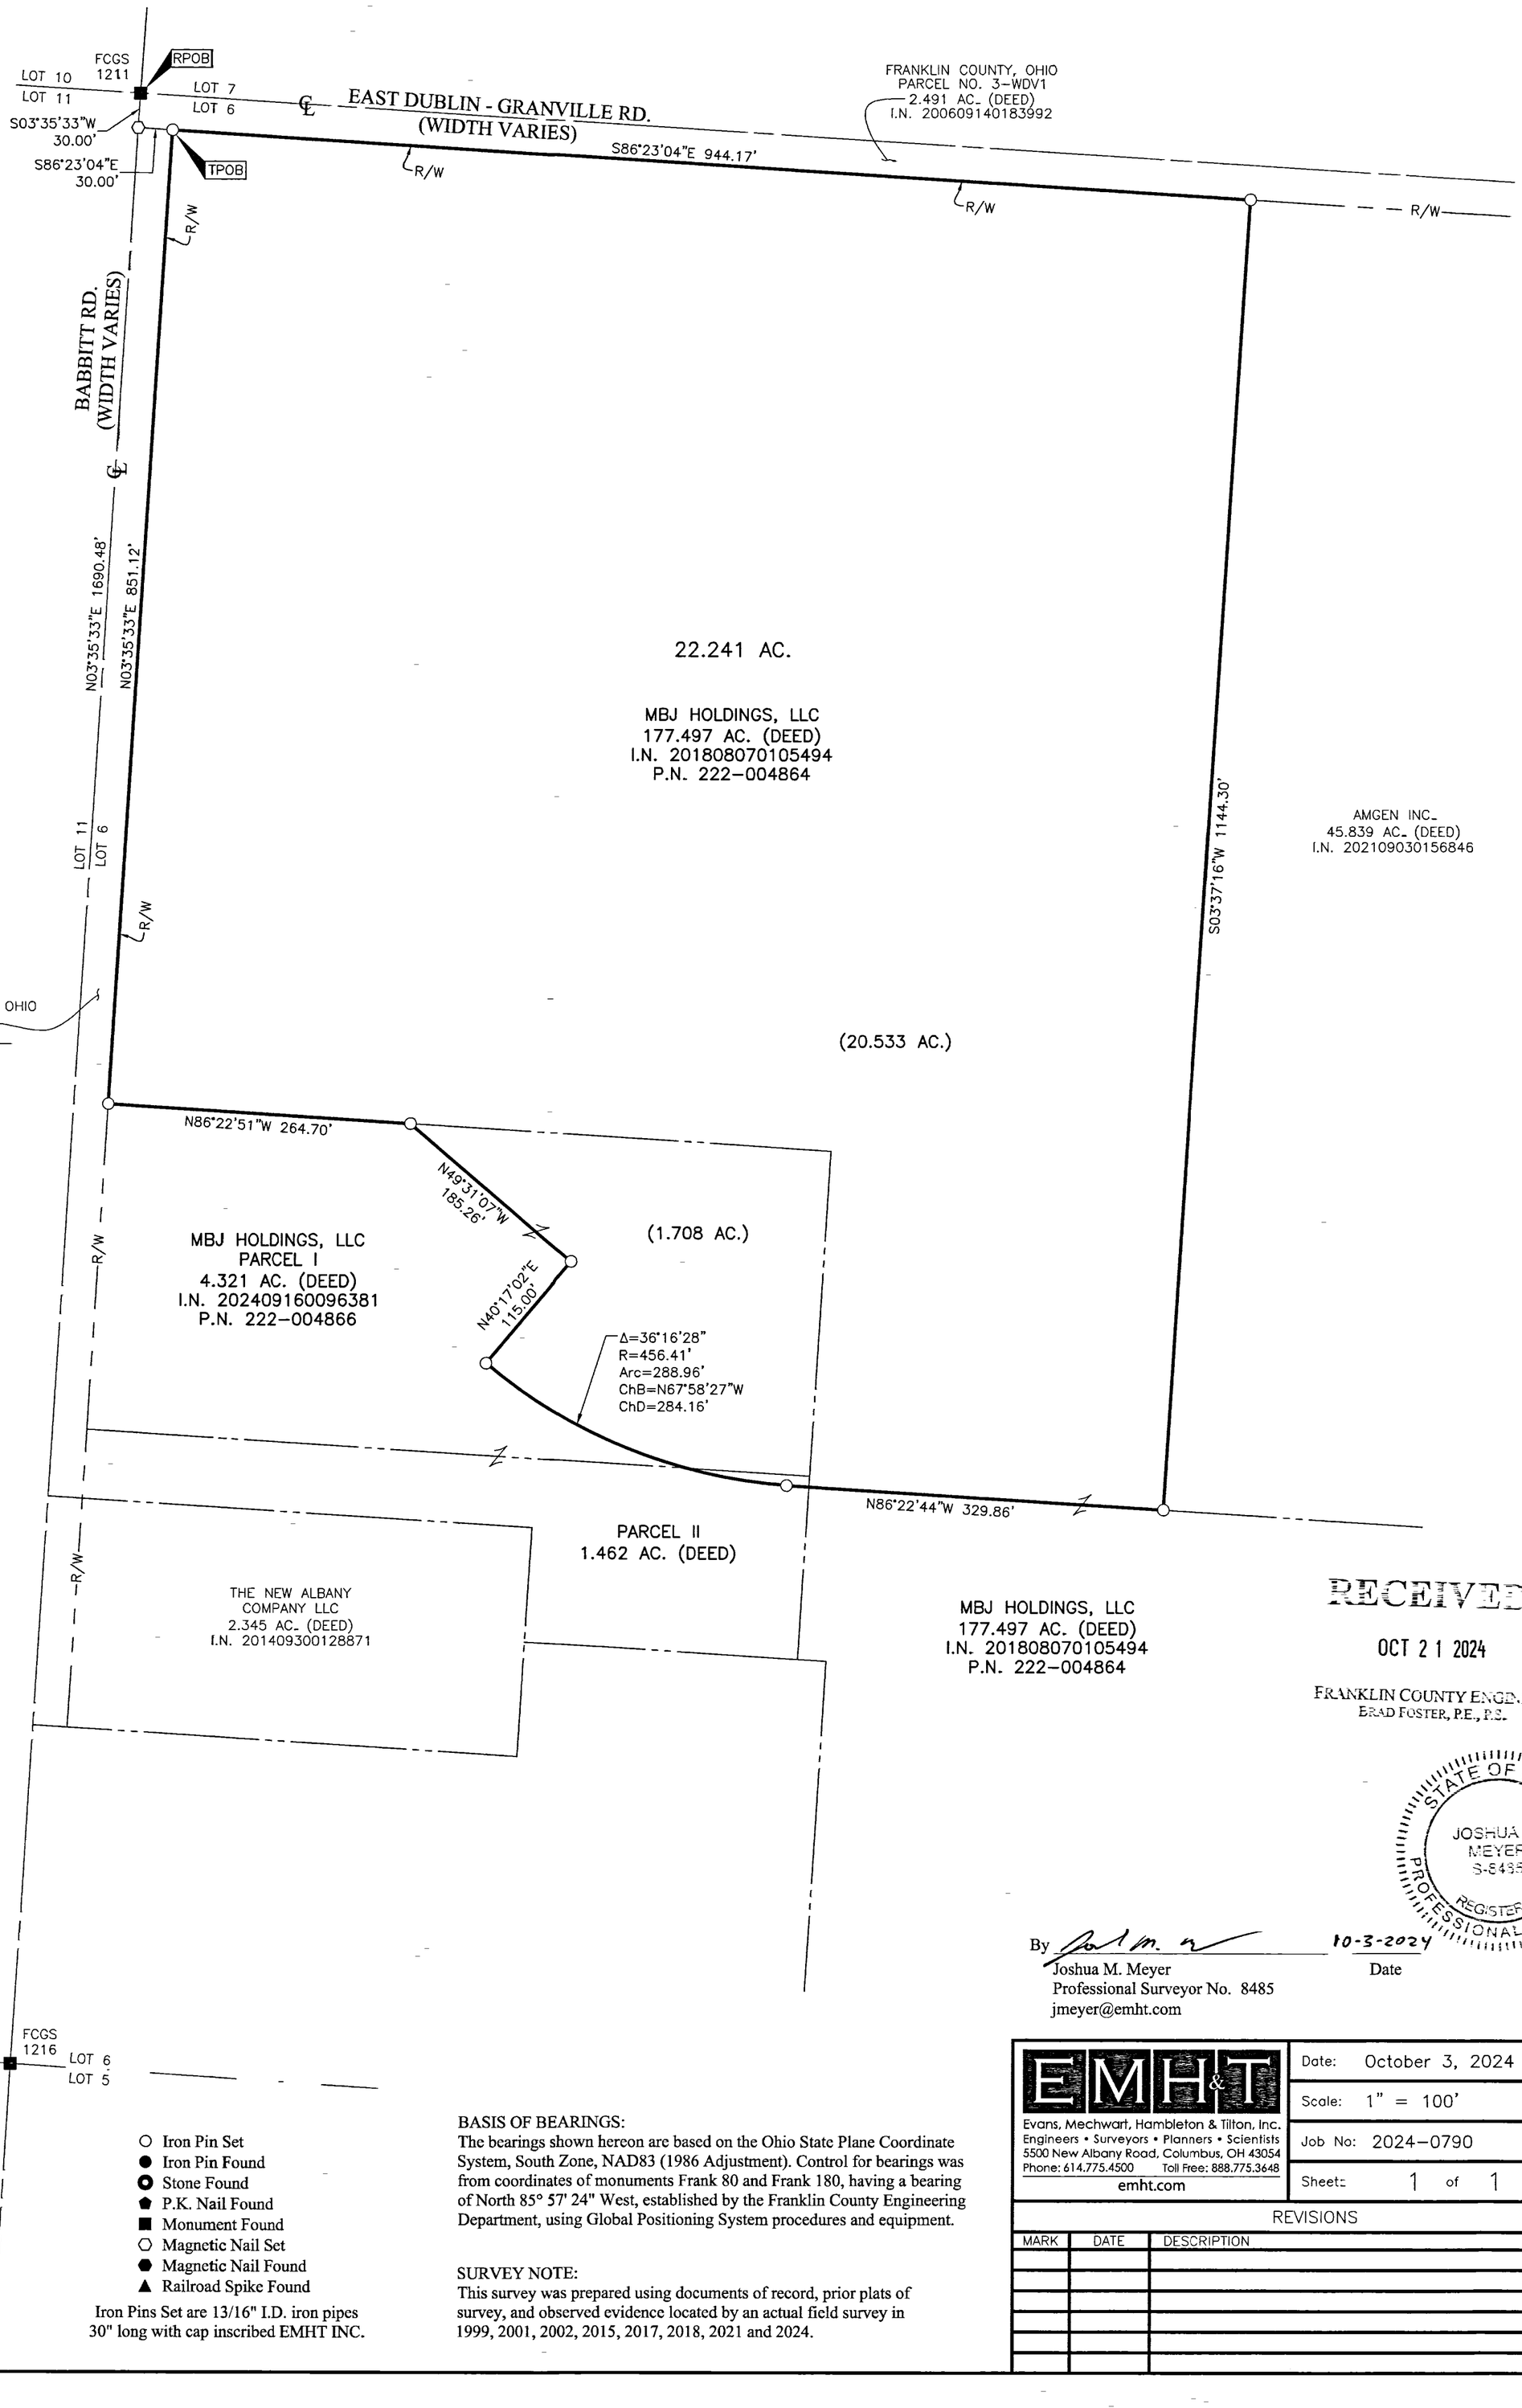

- ○ Iron Pin Set
- ● Iron Pin Found
- ◉ Stone Found
- ⬟ P.K. Nail Found
- ■ Monument Found
- ⬡ Magnetic Nail Set
- ⬢ Magnetic Nail Found
- ▲ Railroad Spike Found

Iron Pins Set are 13/16" I.D. iron pipes 30" long with cap inscribed EMHT INC.

BASIS OF BEARINGS:
The bearings shown hereon are based on the Ohio State Plane Coordinate System, South Zone, NAD83 (1986 Adjustment). Control for bearings was from coordinates of monuments Frank 80 and Frank 180, having a bearing of North 85° 57' 24" West, established by the Franklin County Engineering Department, using Global Positioning System procedures and equipment.

SURVEY NOTE:
This survey was prepared using documents of record, prior plats of survey, and observed evidence located by an actual field survey in 1999, 2001, 2002, 2015, 2017, 2018, 2021 and 2024.

RECEIVED
OCT 21 2024
FRANKLIN COUNTY ENGINEER
BRAD FOSTER, P.E., P.S.

STATE OF OHIO
JOSHUA M. MEYER
S-8485
REGISTERED PROFESSIONAL SURVEYOR

By _____ 10-3-2024
Joshua M. Meyer — Date
Professional Surveyor No. 8485
jmeyer@emht.com

EMH&T
Evans, Mechwart, Hambleton & Tilton, Inc.
Engineers • Surveyors • Planners • Scientists
5500 New Albany Road, Columbus, OH 43054
Phone: 614.775.4500 Toll Free: 888.775.3648
emht.com

Date:	October 3, 2024
Scale:	1" = 100'
Job No:	2024-0790
Sheet:	1 of 1

REVISIONS

MARK	DATE	DESCRIPTION

J:\20240790\DWG\04SHEETS\BOUNDARY\20240790-VS-BNDY-02.DWG plotted by MEYER, JOSH on 10/3/2024 8:59:03 AM last saved by JMEYER on 10/3/2024 8:58:31 AM