INSPIRED PEOPLE ► CREATIVE DESIGN ► TRANSFORMING COMMUNITIES

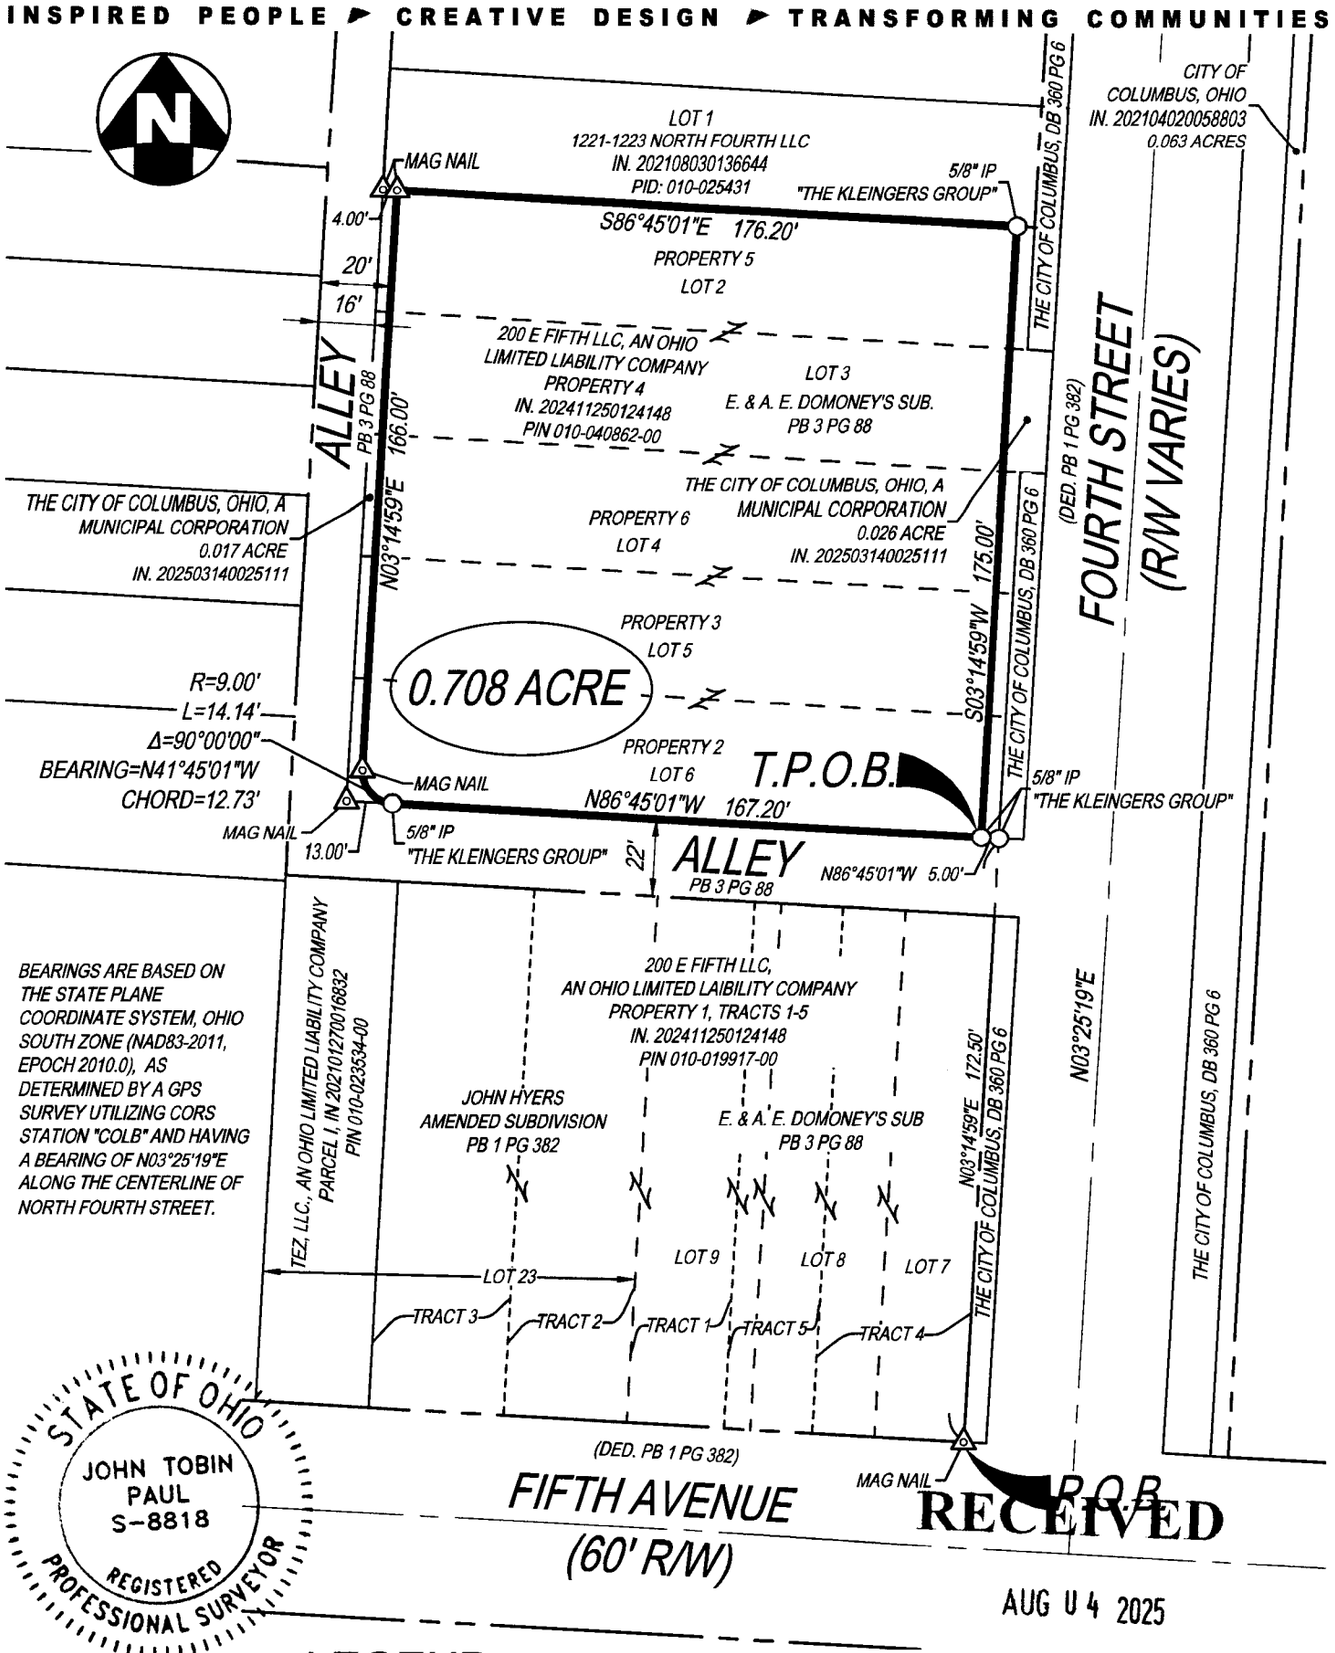

RECEIVED

AUG 04 2025

FRANKLIN COUNTY ENGINEER

LEGEND

— — — — — —	LOT LINE
- - - - - - - -	TRACT LINE
——— — ———	CENTER LINE
——— — ———	RIGHT-OF-WAY
———	BOUNDARY LINE
T.P.O.B.	TRUE POINT OF BEGINNING
P.O.B.	POINT OF BEGINNING
◎	FOUND IRON PIPE
○	FOUND IRON PIN
◬	FOUND MAG NAIL
△	FOUND RAIL ROAD SPIKE

SURVEYOR'S CERTIFICATION

I HEREBY CERTIFY THAT THIS PLAT OF SURVEY WAS PREPARED UNDER MY DIRECTION AND IN ACCORDANCE WITH OHIO ADMINISTRATIVE CODE CHAPTER 4733-37 "MINIMUM STANDARDS FOR BOUNDARY SURVEYS". ALL INFORMATION SHOWN IS TO THE BEST OF MY KNOWLEDGE AND BELIEF.

JOHN T. PAUL
OHIO PROFESSIONAL SURVEYOR NO. 8818

7/16/2025
DATE

THE KLEINGERS GROUP

CIVIL ENGINEERING
SURVEYING
LANDSCAPE ARCHITECTURE
www.kleingers.com
350 Worthington Rd
Suite H
Westerville, OH 43082
614.882.4311

SURVEY PLAT
E AND A.E. DOMONEY'S SUBDIVISION
QUARTER TOWNSHIP 4, T1N, R18W,
UNITED STATES MILITARY DISTRICT
CITY OF COLUMBUS
FRANKLIN COUNTY, OHIO

PROJECT NO:	231351VSD000
DATE:	7/16/2025
SCALE:	1" = 50'
0 25 50 100	
SHEET NO.	1 OF 1

H:\Columbus\P\231351\000_DWG\231351VSD000_010-040862-00_Exhibit.dwg, 7/16/2025 9:45 AM, Eric Watts