PLOT PLAN

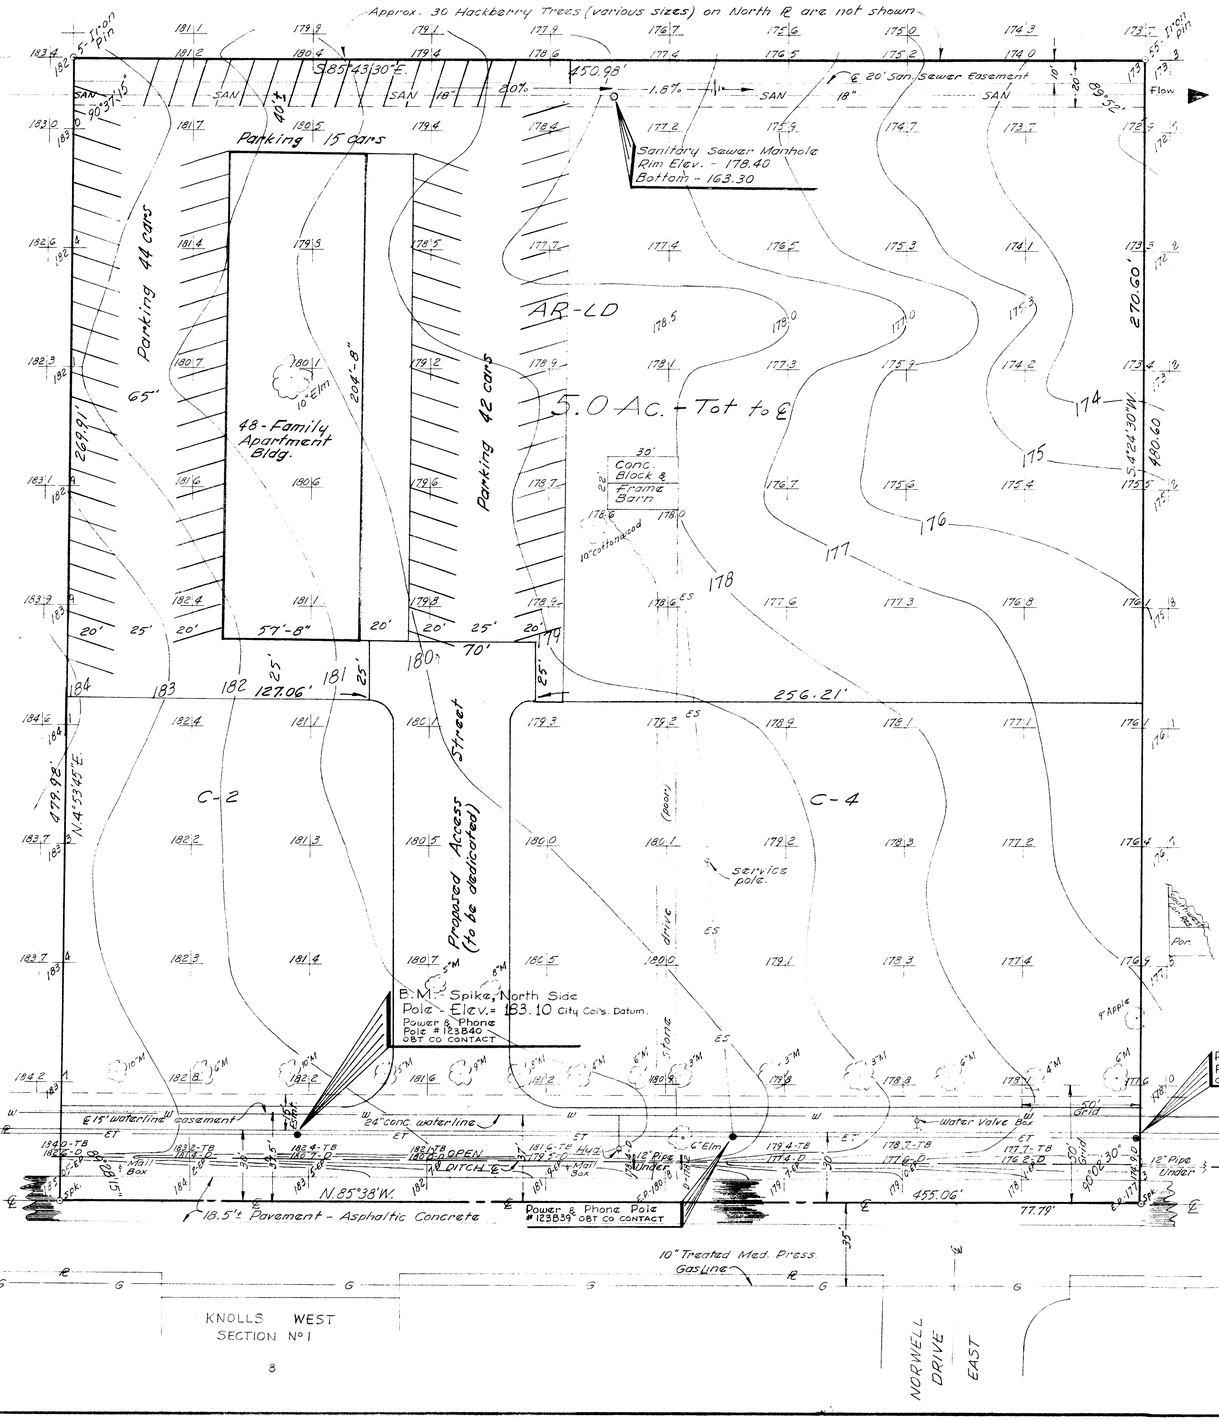

Rev. April - 1969
Feb. 16 - 1968
Scale 1 in. = 30 ft.

NOTE: No sewer wyes were installed in the 18" Sanitary Sewer at time of Constrn.

Sanitary Sewer Tap Fee will be
$2.00 per front foot, plus
$500.00 per acre.

D - Ditch
E.P. - Edge of Pavement
E.S. - Electric Service (overhead)
E.T. - Electric & Telephone "
G - Gasline
M - Maple Tree
SAN - Sanitary Sewer
T.B - Top of Bank
W - Waterline

Boundary Survey Map showing 50' Grid Elevations and 1.0 ft. contour lines on a certain 5.0 Ac. Tract of land in the City of Columbus, Franklin County, Ohio

for

Alois F. Dvorak & Robert M. Kincaid et. al.

Harry L. Greene
Harry L. Greene, Reg. Surveyor - No. 4058.

66F