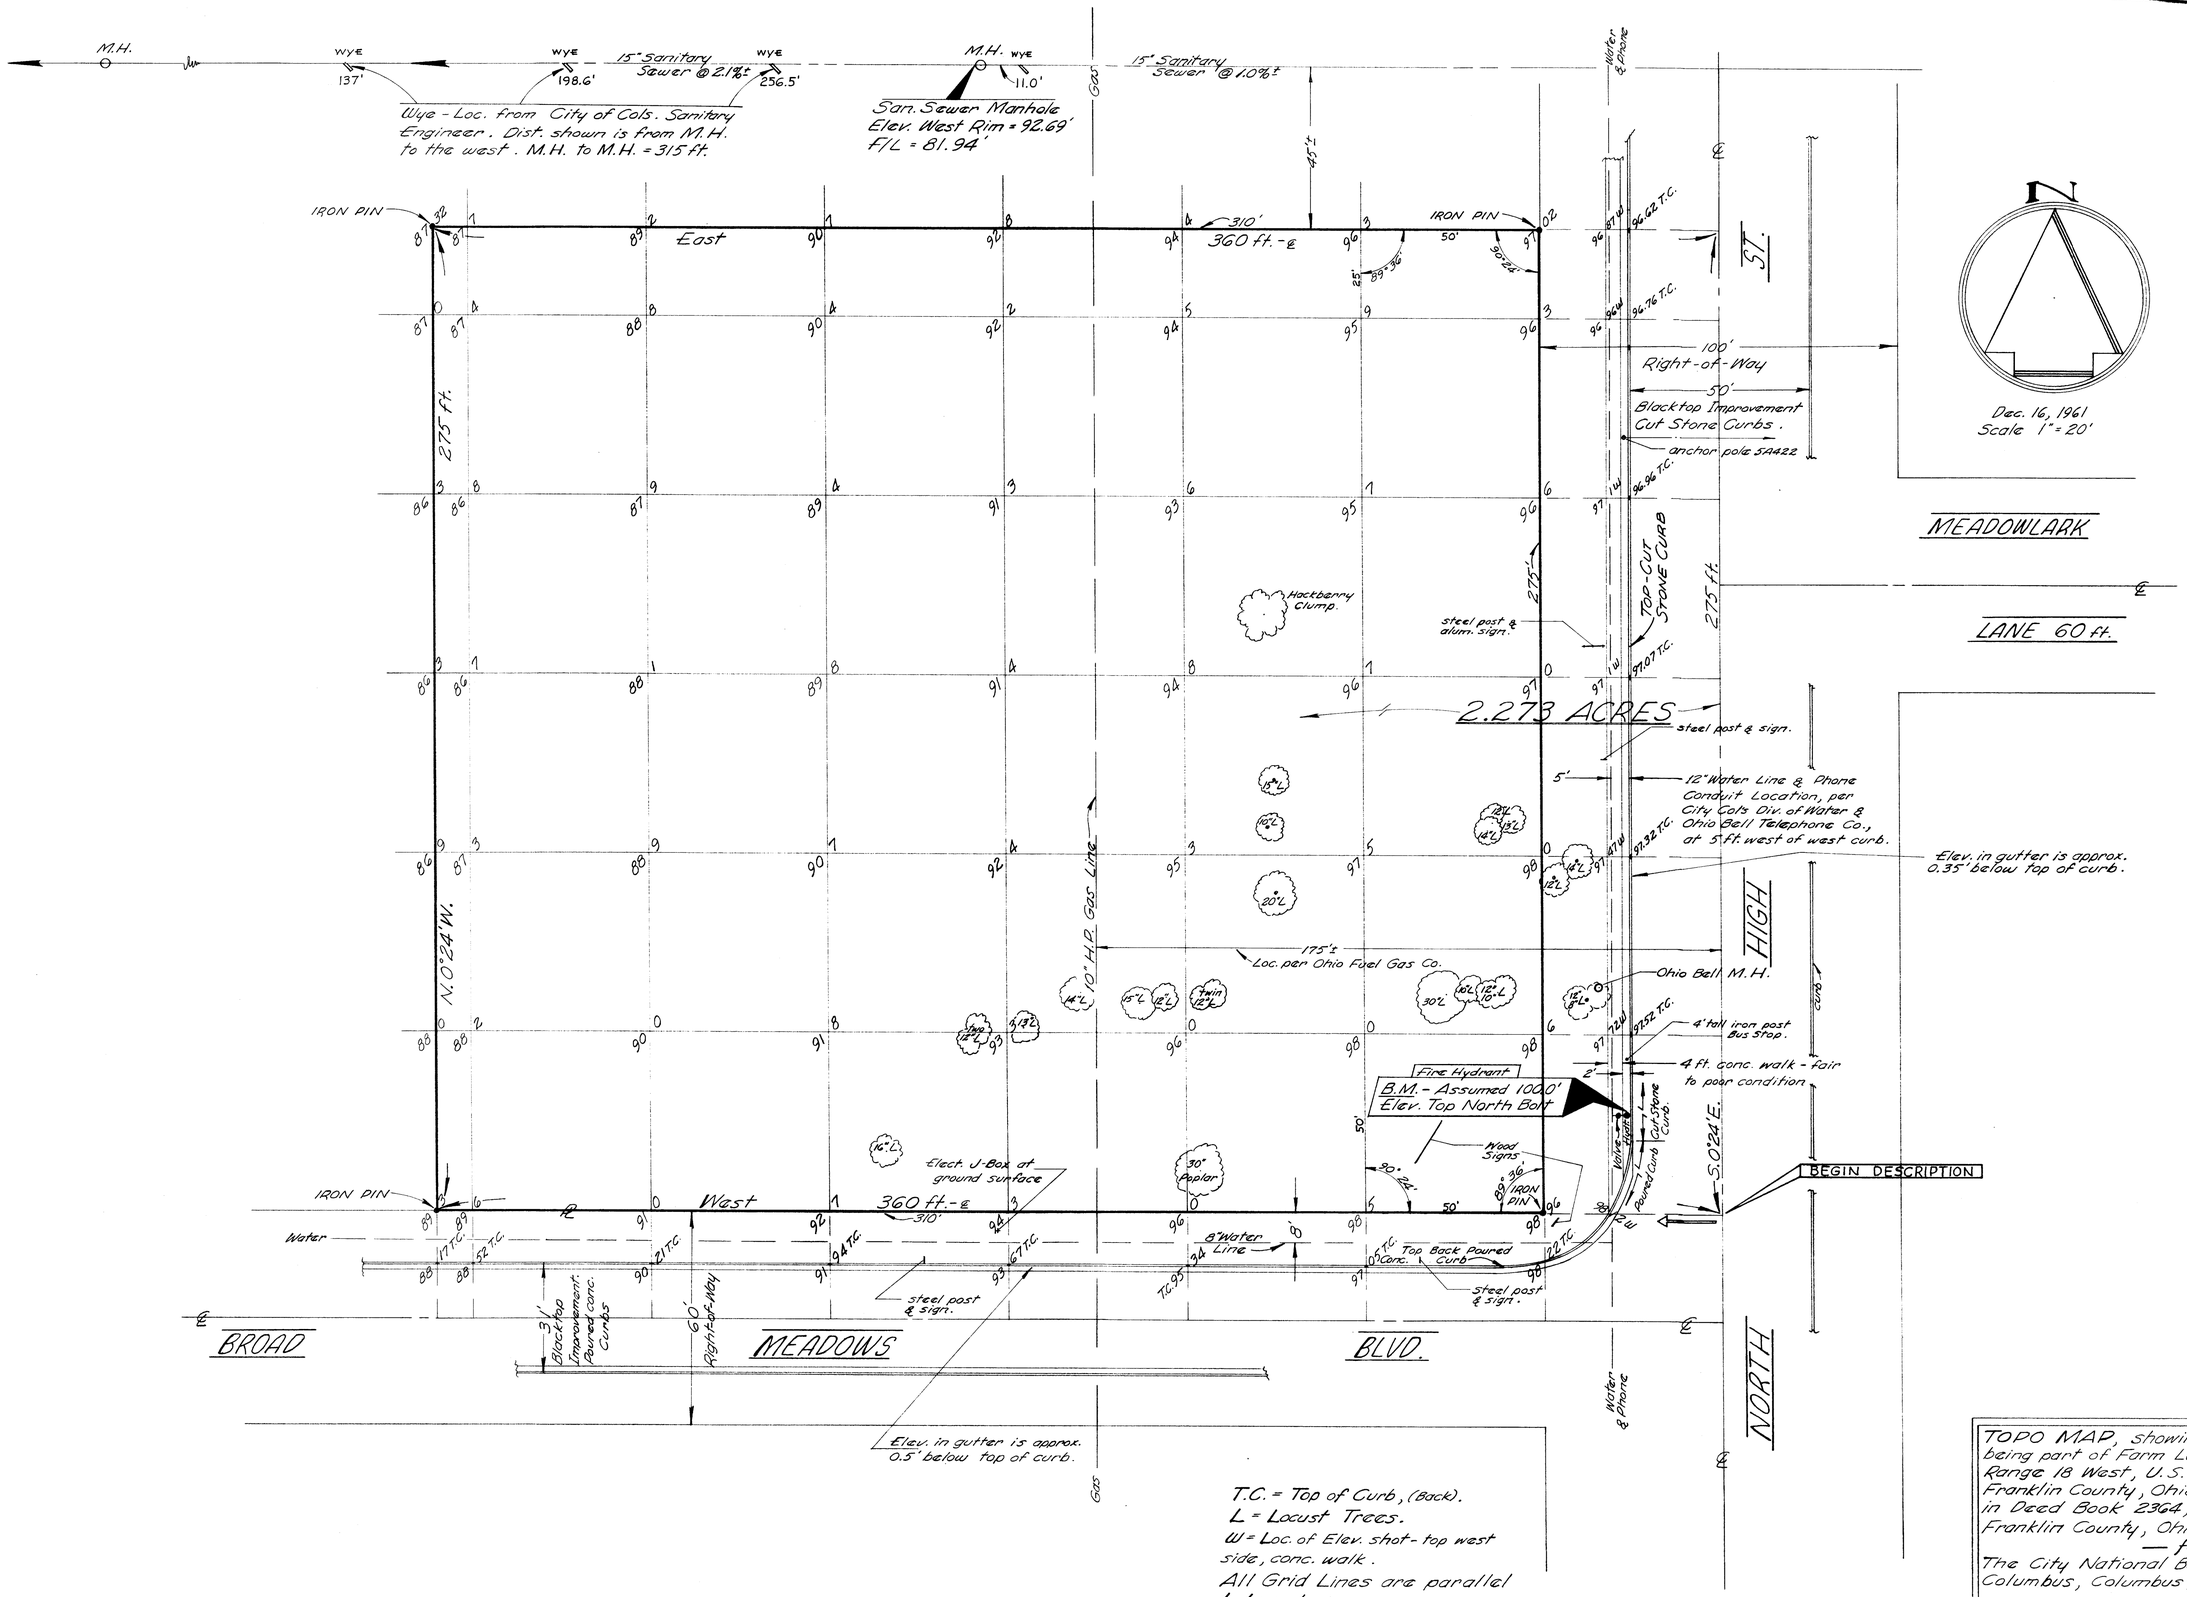

T.C. = Top of Curb, (Back).
L = Locust Trees.
W = Loc. of Elev. shot - top west side, conc. walk.
All Grid Lines are parallel to boundaries.
A few small Locust Trees are not shown.

TOPO MAP, showing 50 ft. grid, of a 2.273 Ac. Tract, being part of Farm Lot 22, ¼ Twp. 3, Township 2, North, Range 18 West, U.S.M. Lands, City of Columbus, Franklin County, Ohio, as the same is shown of record in Deed Book 2364, page 391, Recorder's Office, Franklin County, Ohio.

— for —

The City National Bank and Trust Company of Columbus, Columbus, Ohio.

Harry L. Greene

Harry L. Greene, Reg. Surveyor - No. 4058.

67