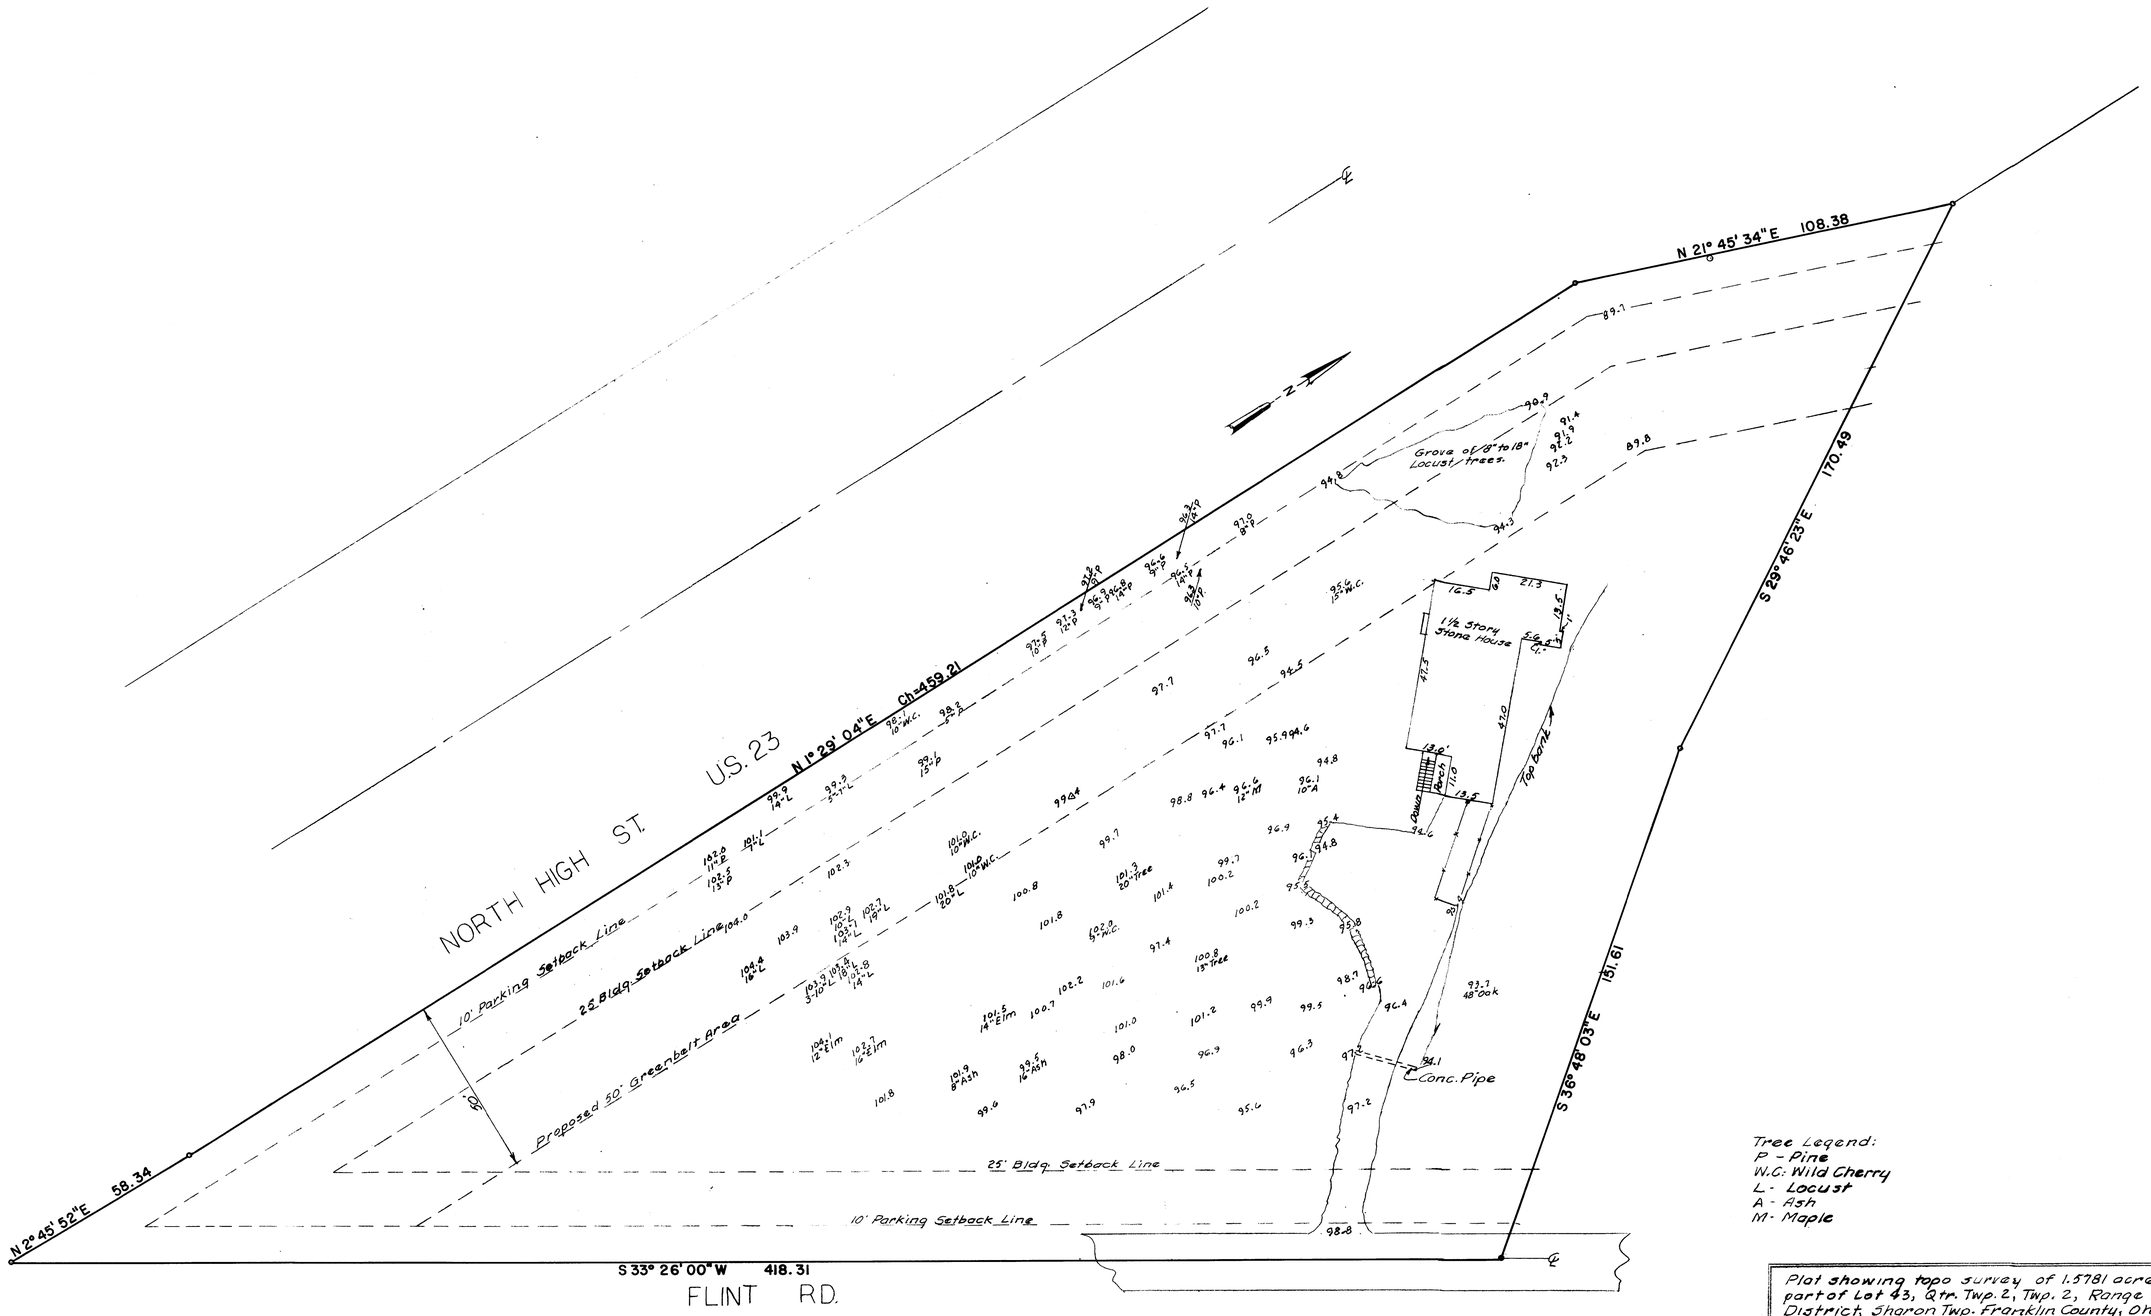

Plat showing topo survey of 1.5781 acre tract part of Lot 43, Qtr. Twp. 2, Twp. 2, Range 17, U.S.M District, Sharon Twp. Franklin County, Ohio.

Scale 1" = 20'

Feb. 27, 1987.

Harry L. Greene

Harry L. Greene Reg. Surveyor No. 4058.

52-V