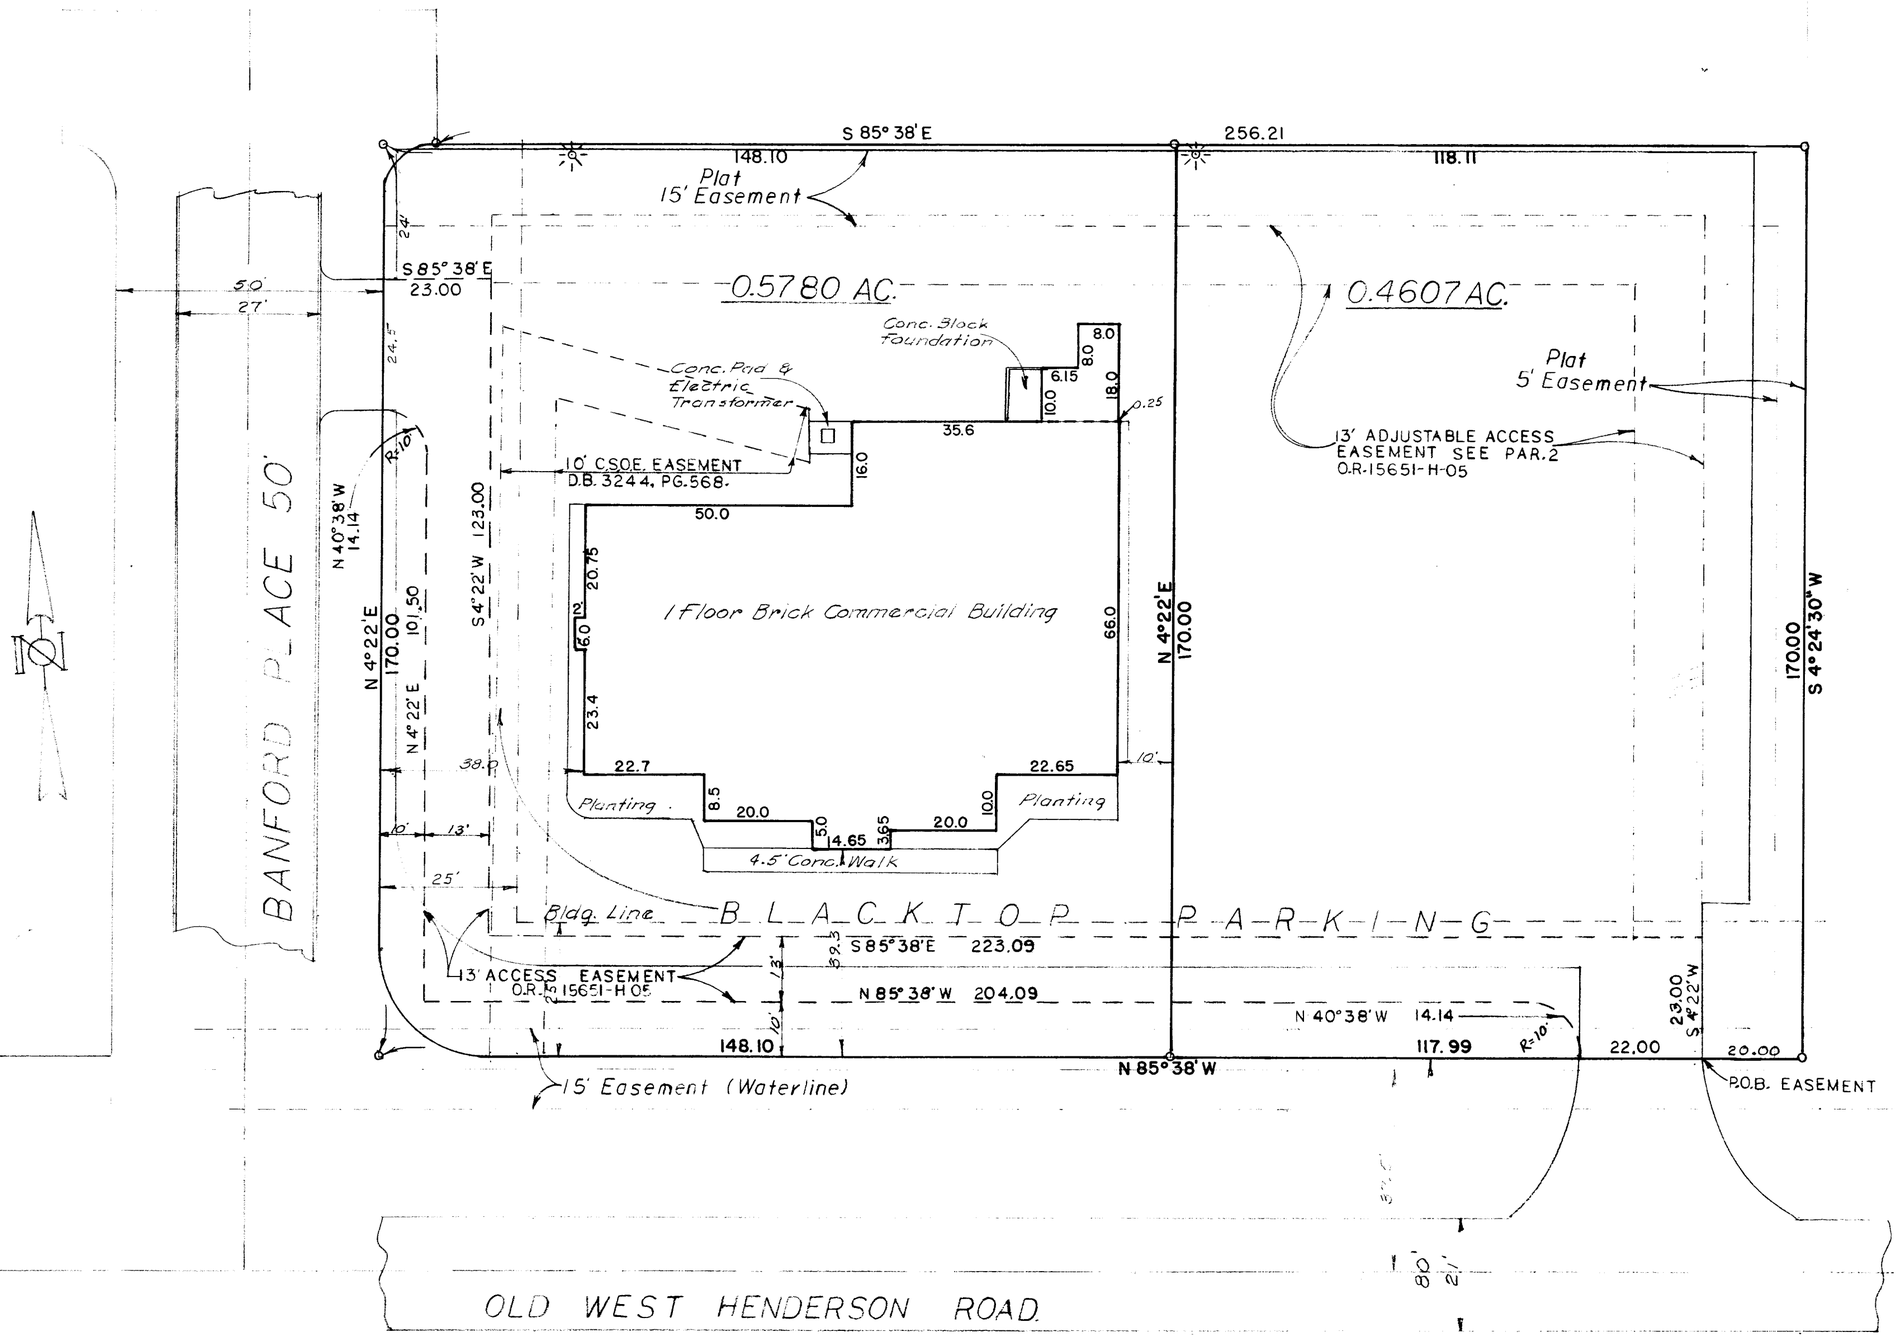

Plat showing split of Lot 2 of [illegible], as shown of record in Plat Book 42, Page 131, Recorder's Office, Franklin County, Ohio.

For: Clayton Ross

Scale 1" = 20'

Oct. 30, 1990
Revised Feb 20, 1991
REVISED JUNE 25, 1991

Harry L. Greene

Harry L. Greene, Reg. Surveyor No. 4058

91 R