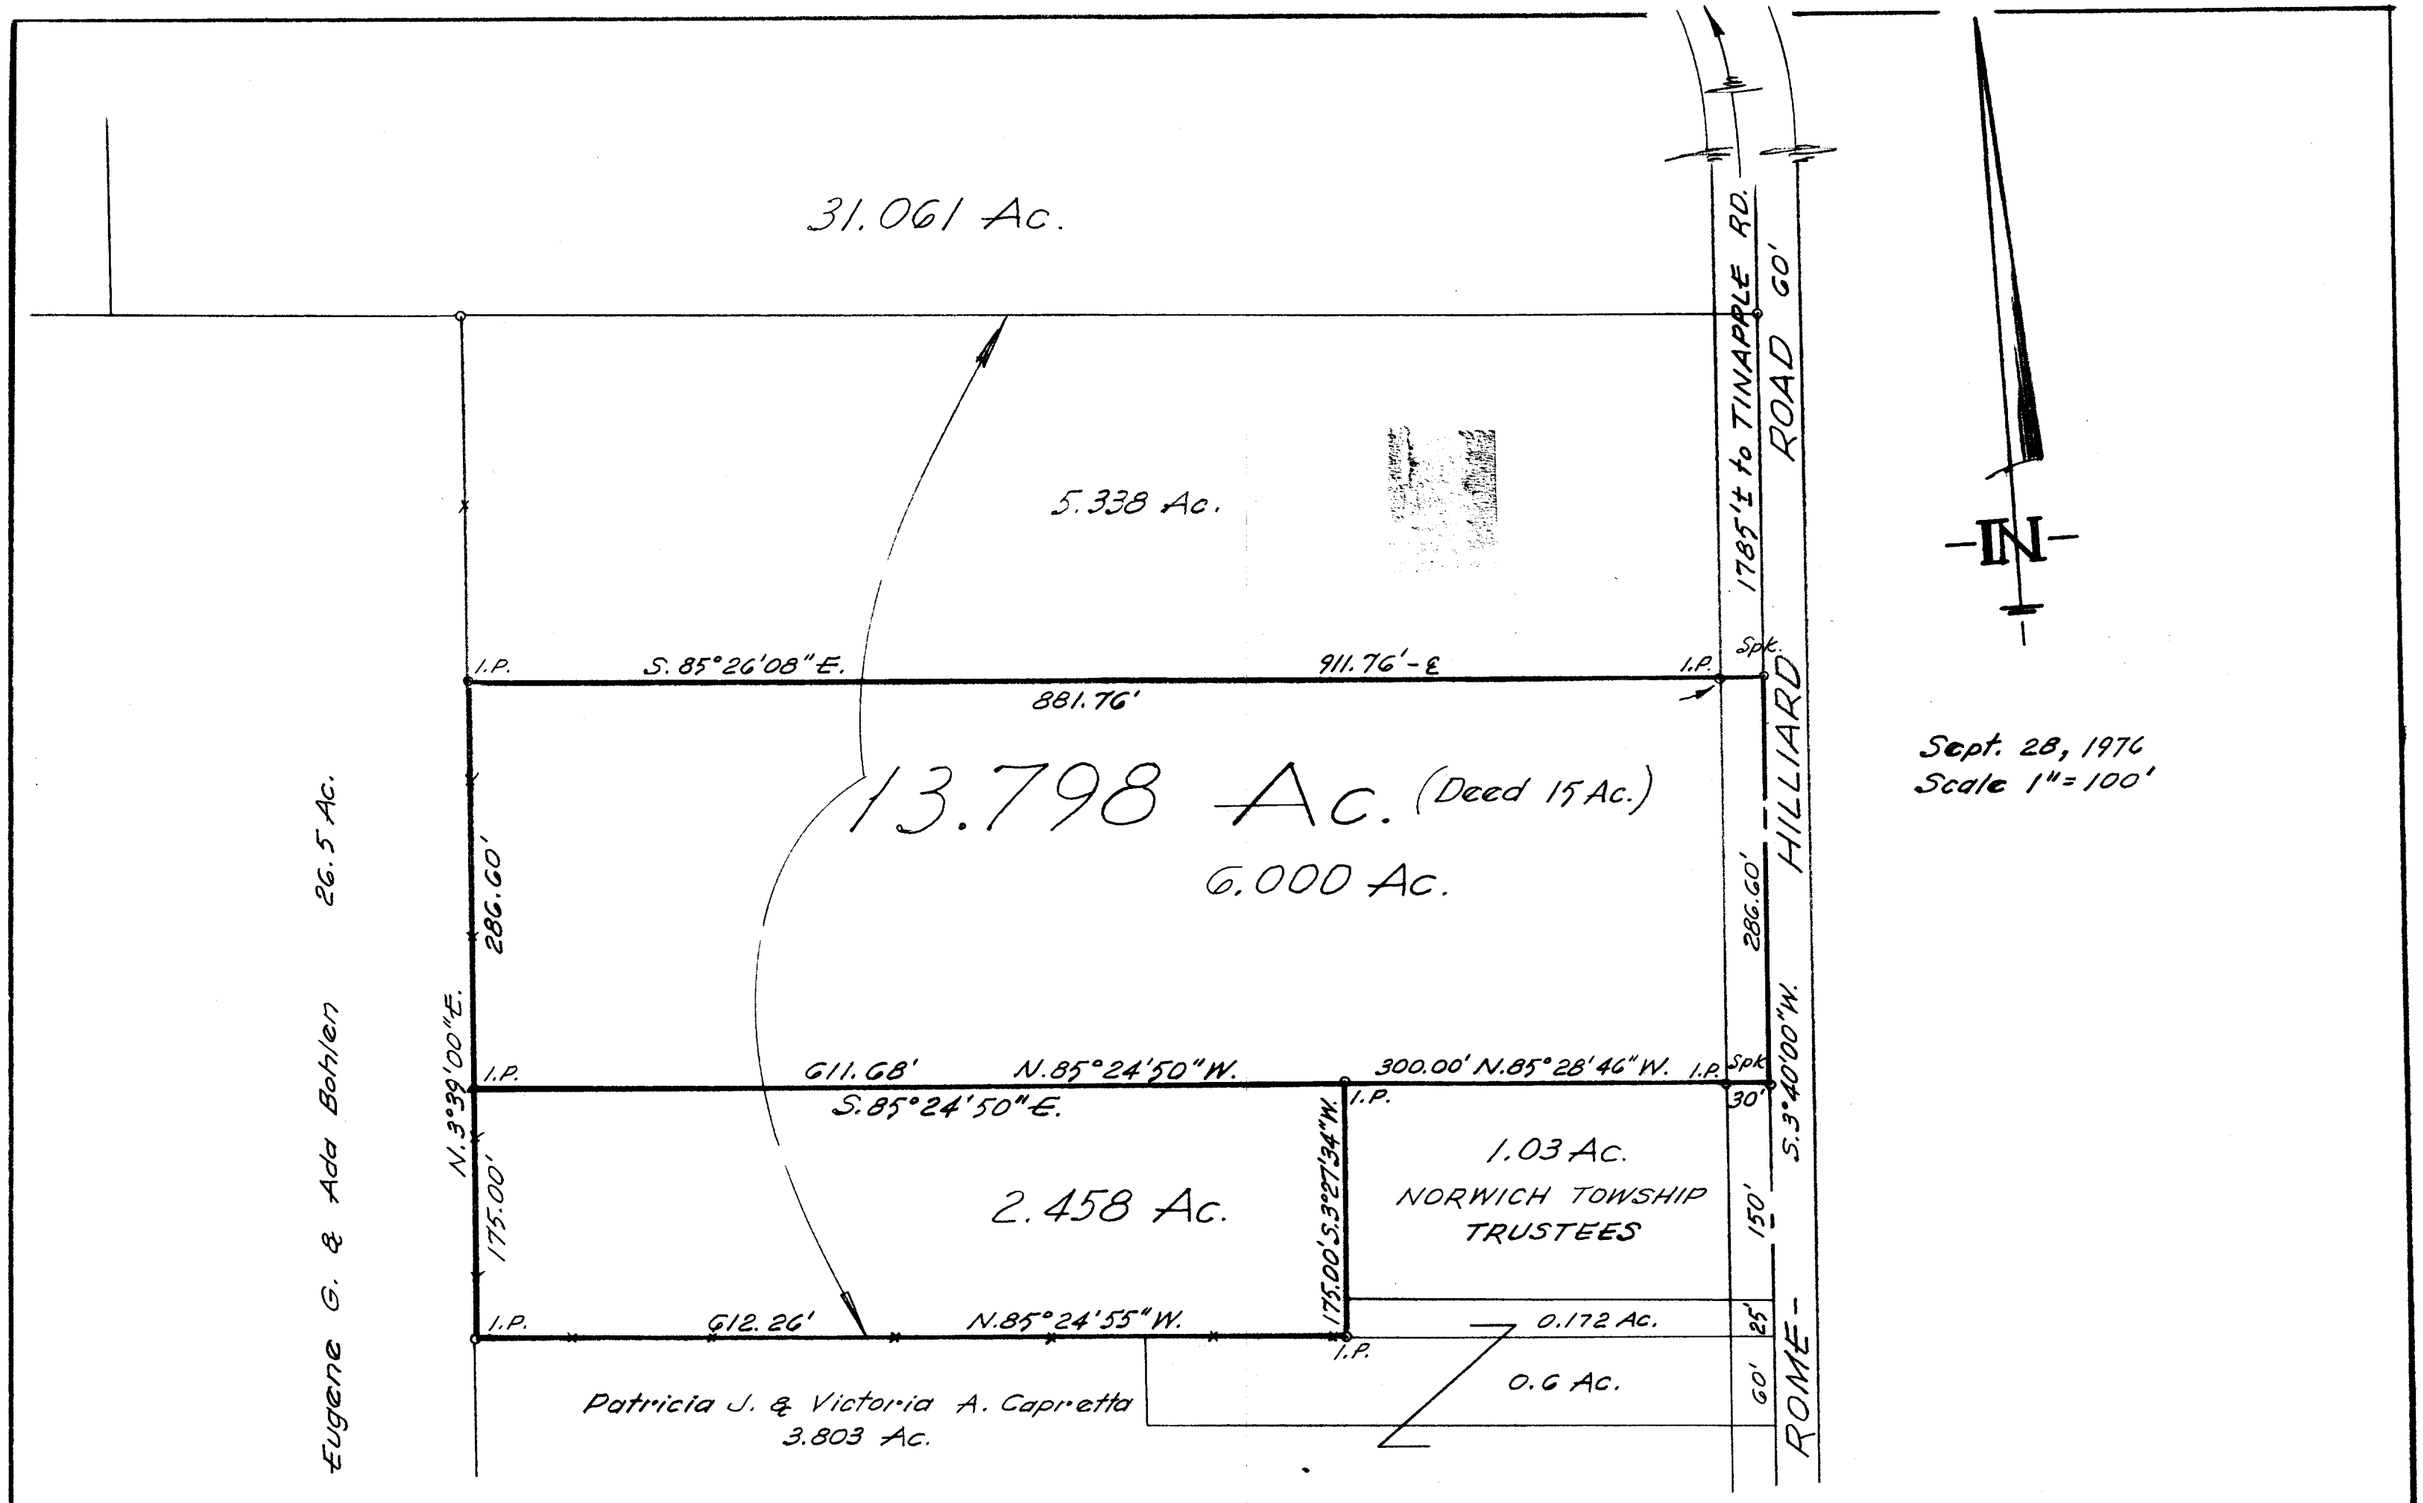

Sept. 28, 1976
Scale 1" = 100'

Survey showing property of the Roman Catholic Diocese of Columbus, Ohio, situated in the City of Hilliard, Franklin County, Ohio. Part of V.M.S. No. 2417.

D.B. 2133, Pg. 89
D.B. 3377, Pg. 404

Harry L. Greene
Harry L. Greene, Reg. Surveyor - 4058.

98-G