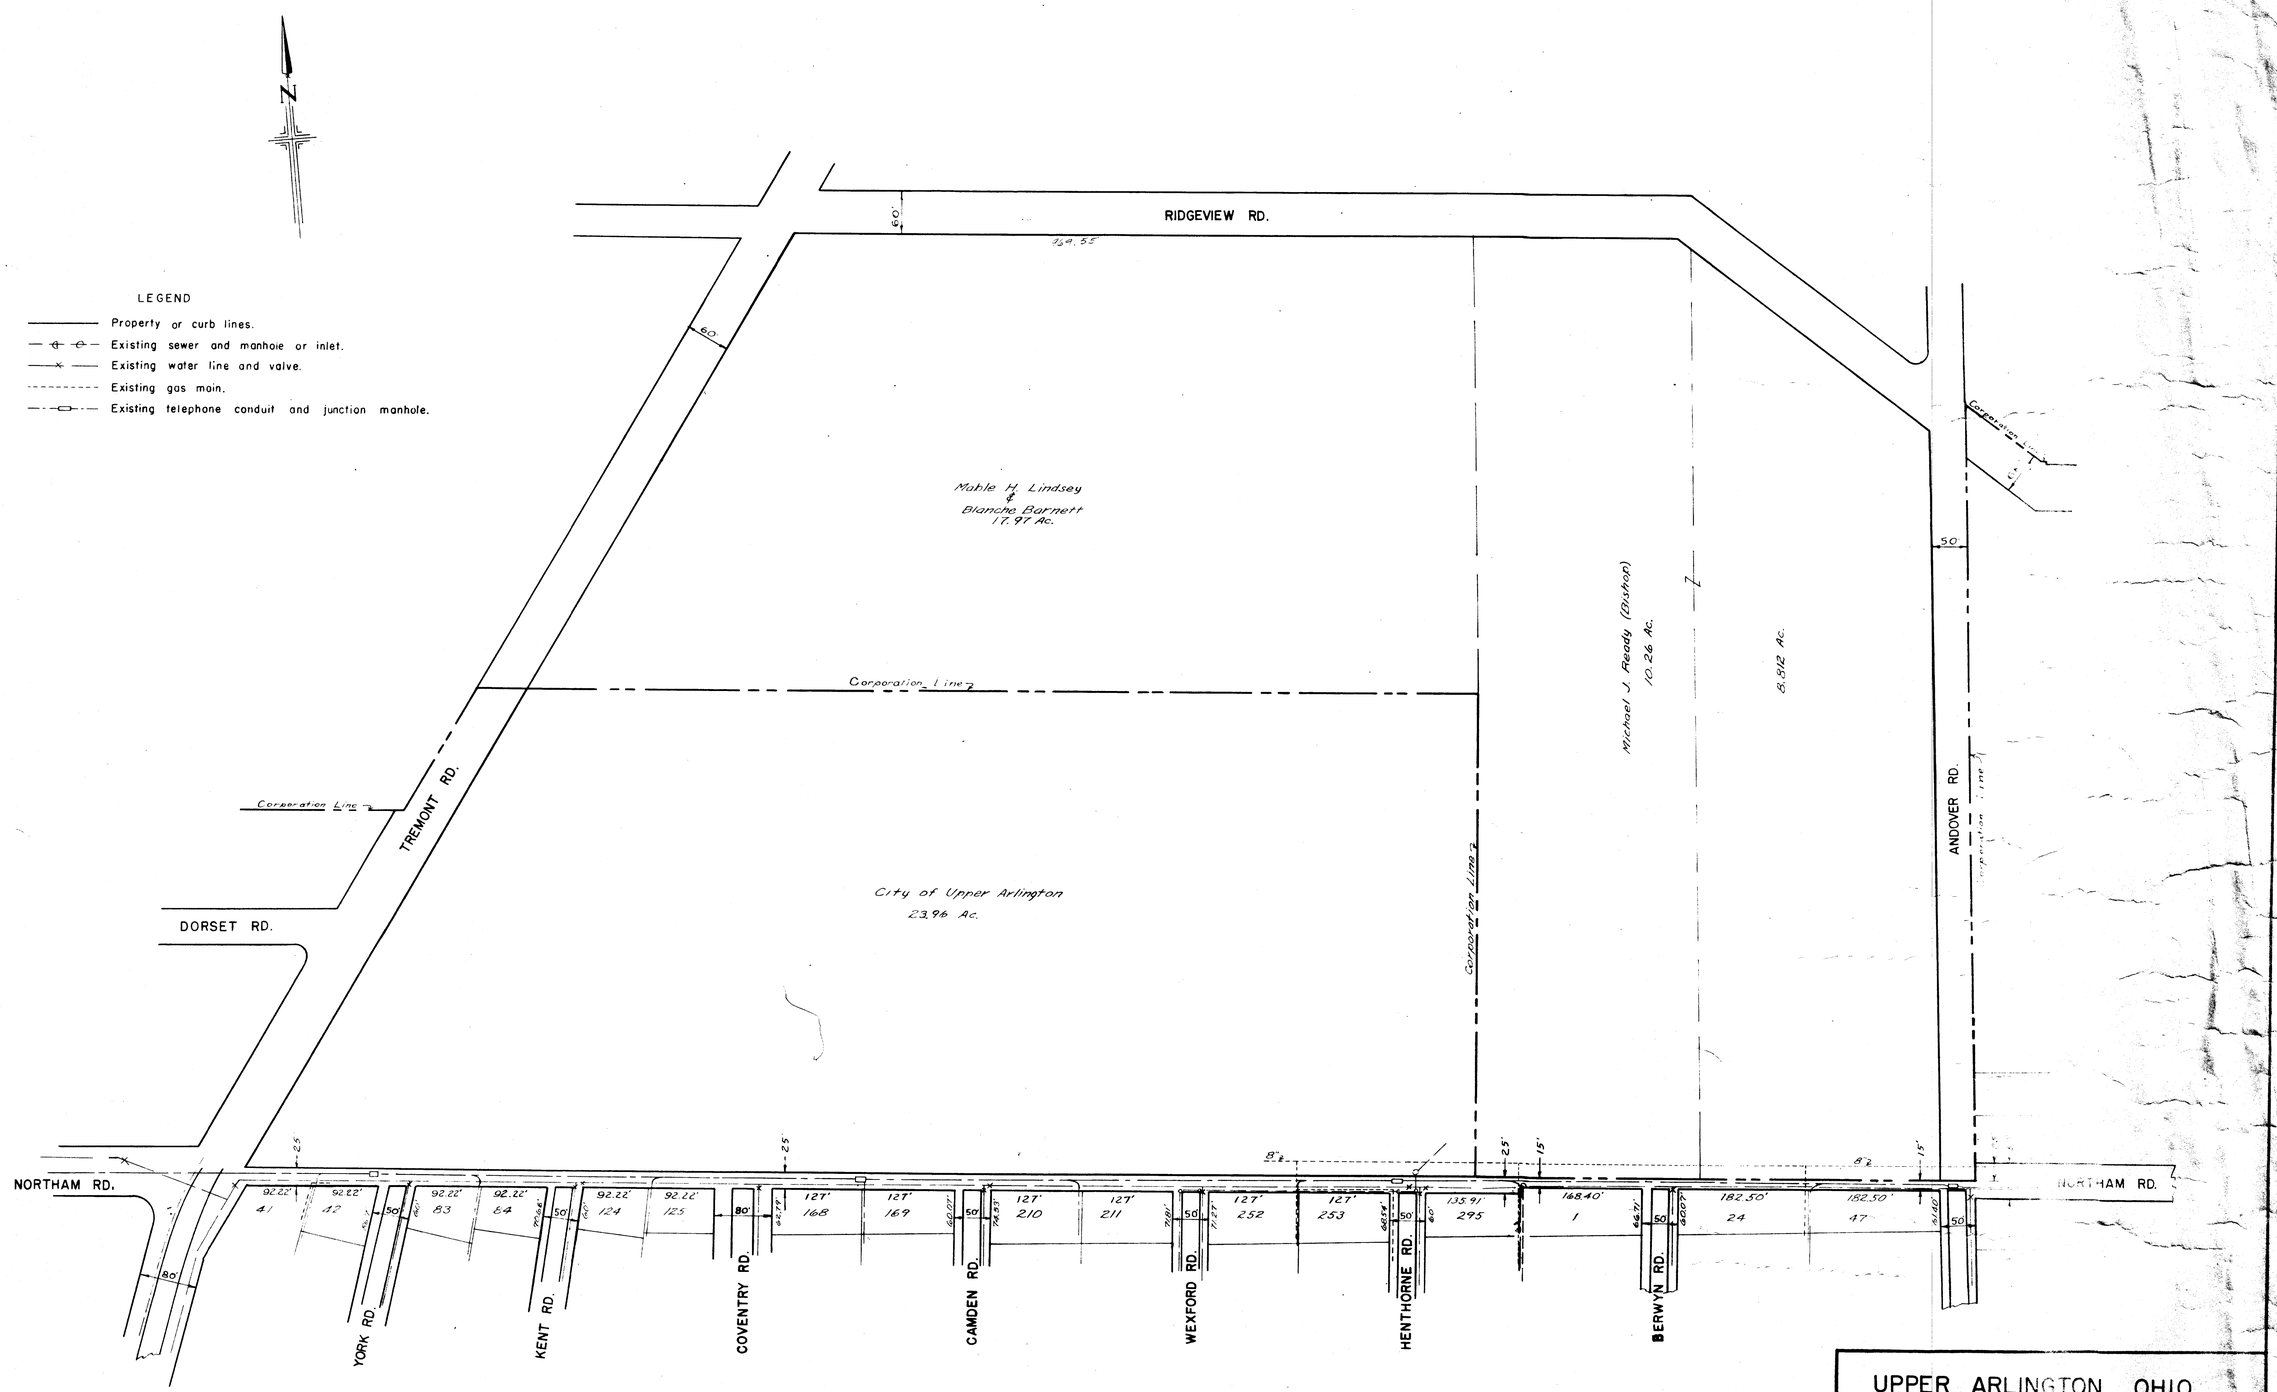

UPPER ARLINGTON, OHIO

MAP SHOWING AREA
BOUNDED BY
NORTHAM RD. TREMONT RD.
RIDGEVIEW RD. & ANDOVER RD.

SCALE 1" = 100'

SEPTEMBER 1947

C.A. NIPLE
CITY ENGINEER
COLUMBUS, OHIO