UPPER ARLINGTON, OHIO

PROPOSED TERRITORY ANNEXATION TO CITY

PARCEL #1 ORDINANCE # 911

PARCEL #2 " 912

SCALE: 1" = 200'

SEPT 3, 1946

C.A. NIPLE CITY ENGR.

I hereby certify that the annexed plat is correct.

C.A. Niple
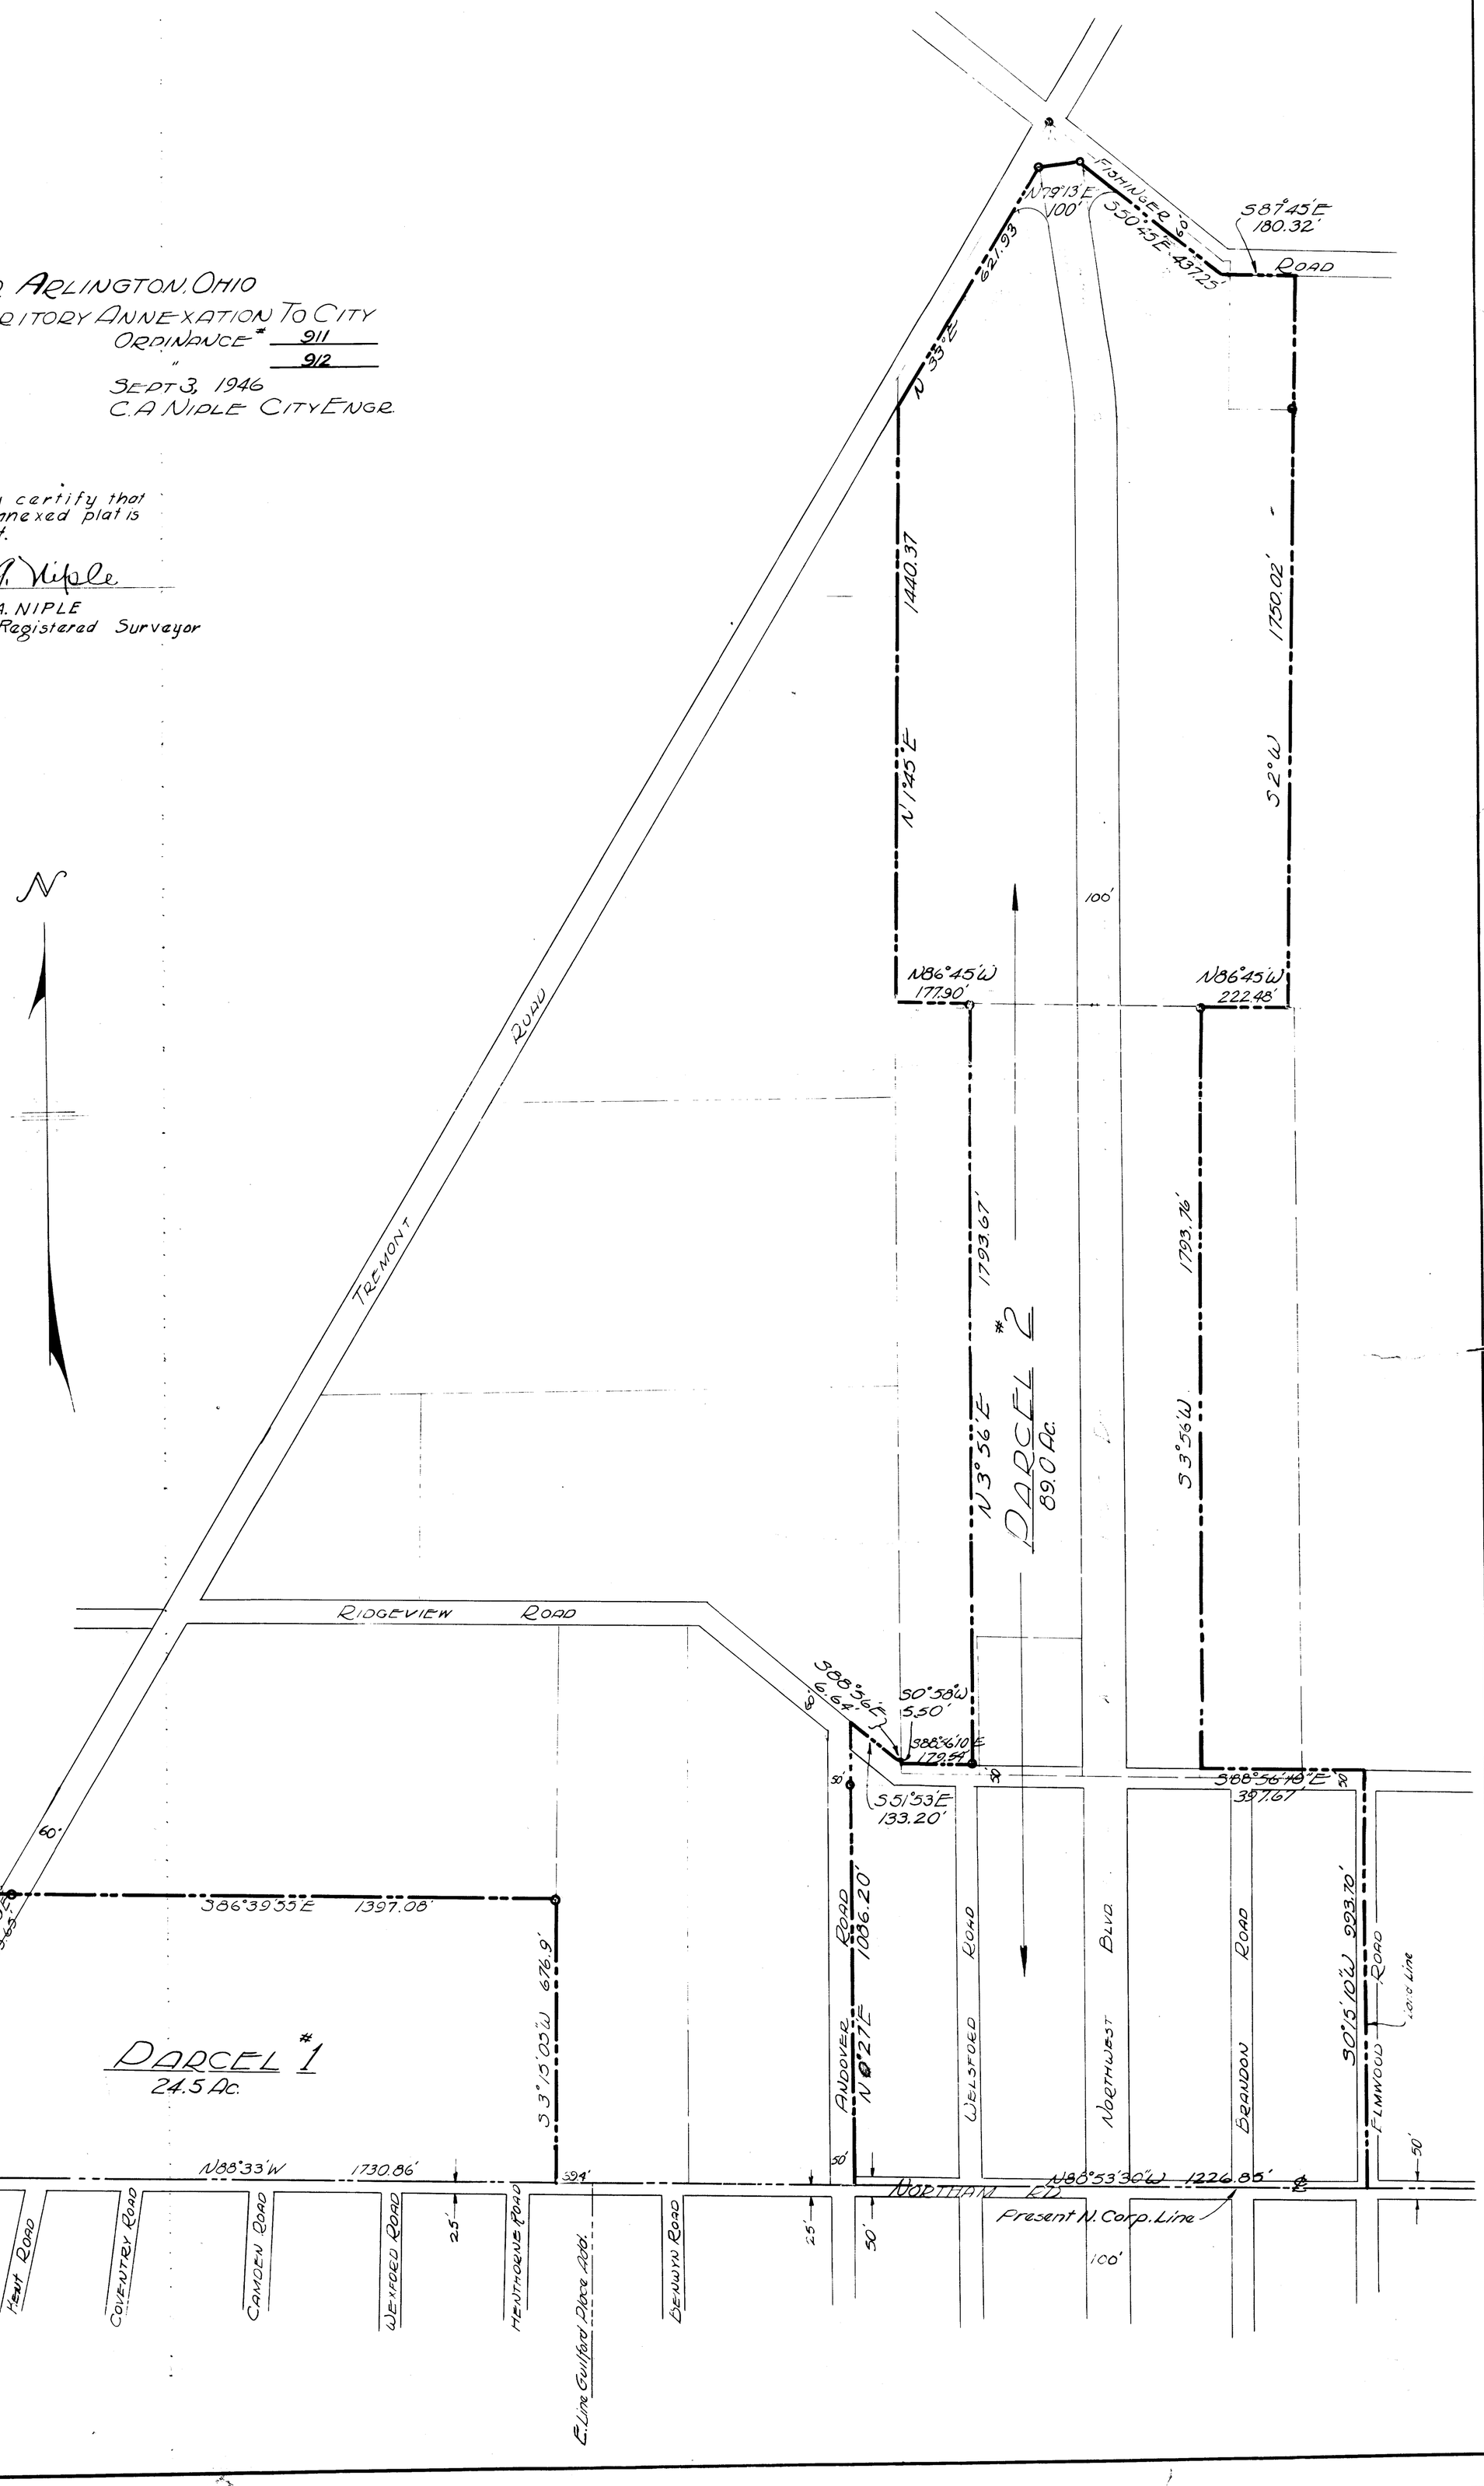
C.A. NIPLE
Registered Surveyor