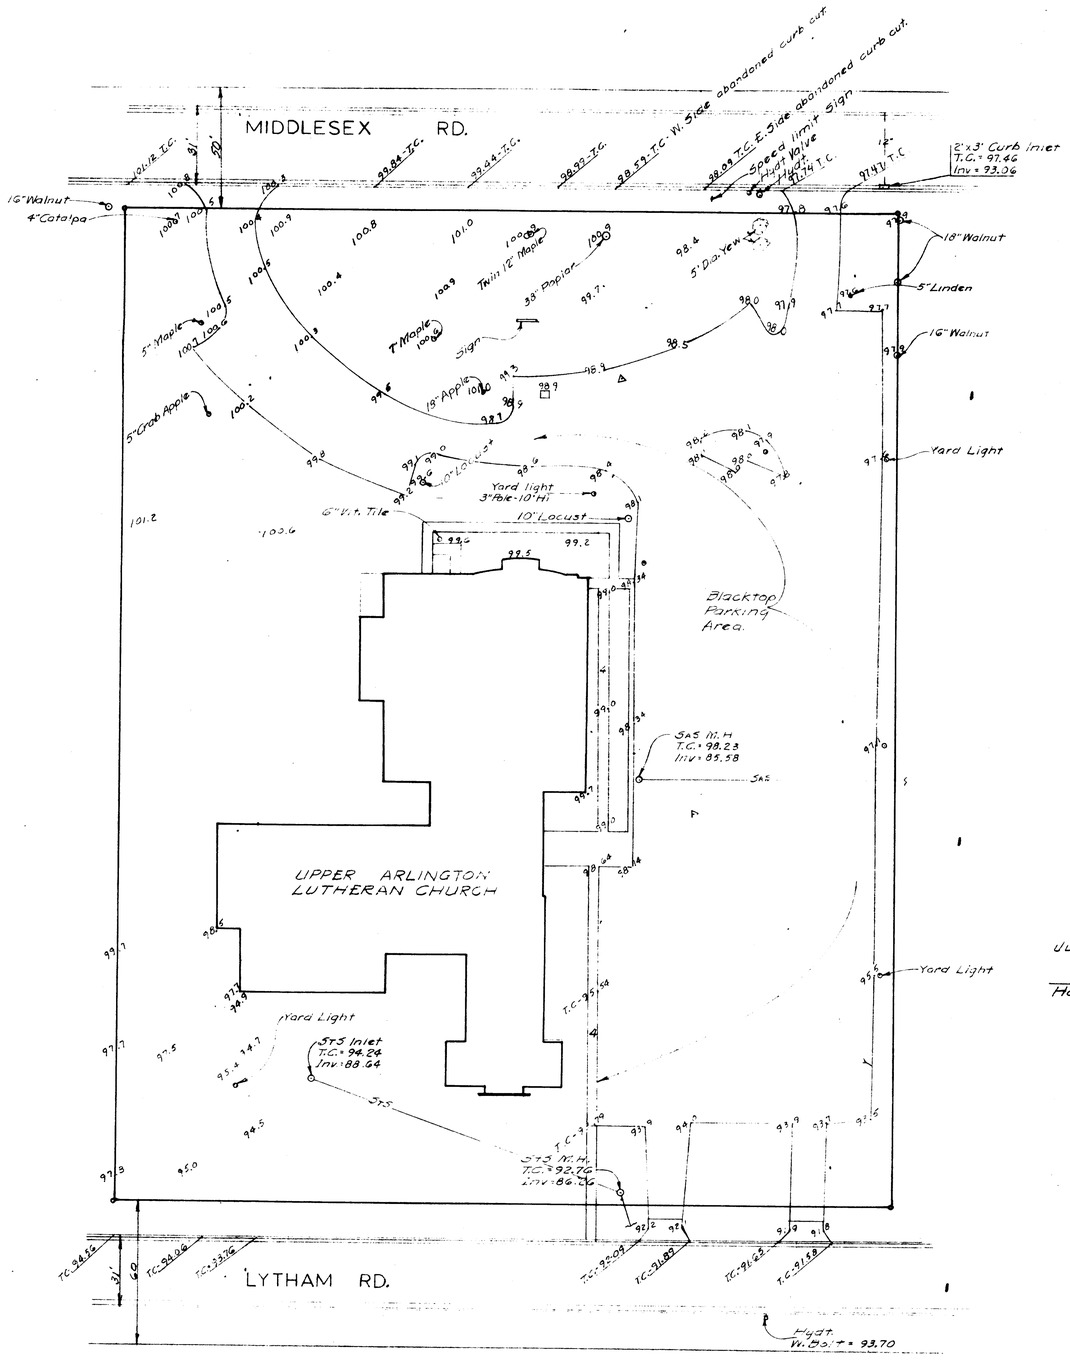

July 30, 1981 Scale 1" = 30'

Harry L. Greene

Harry L. Greene, Reg. Surveyor No. 4058.

78-B