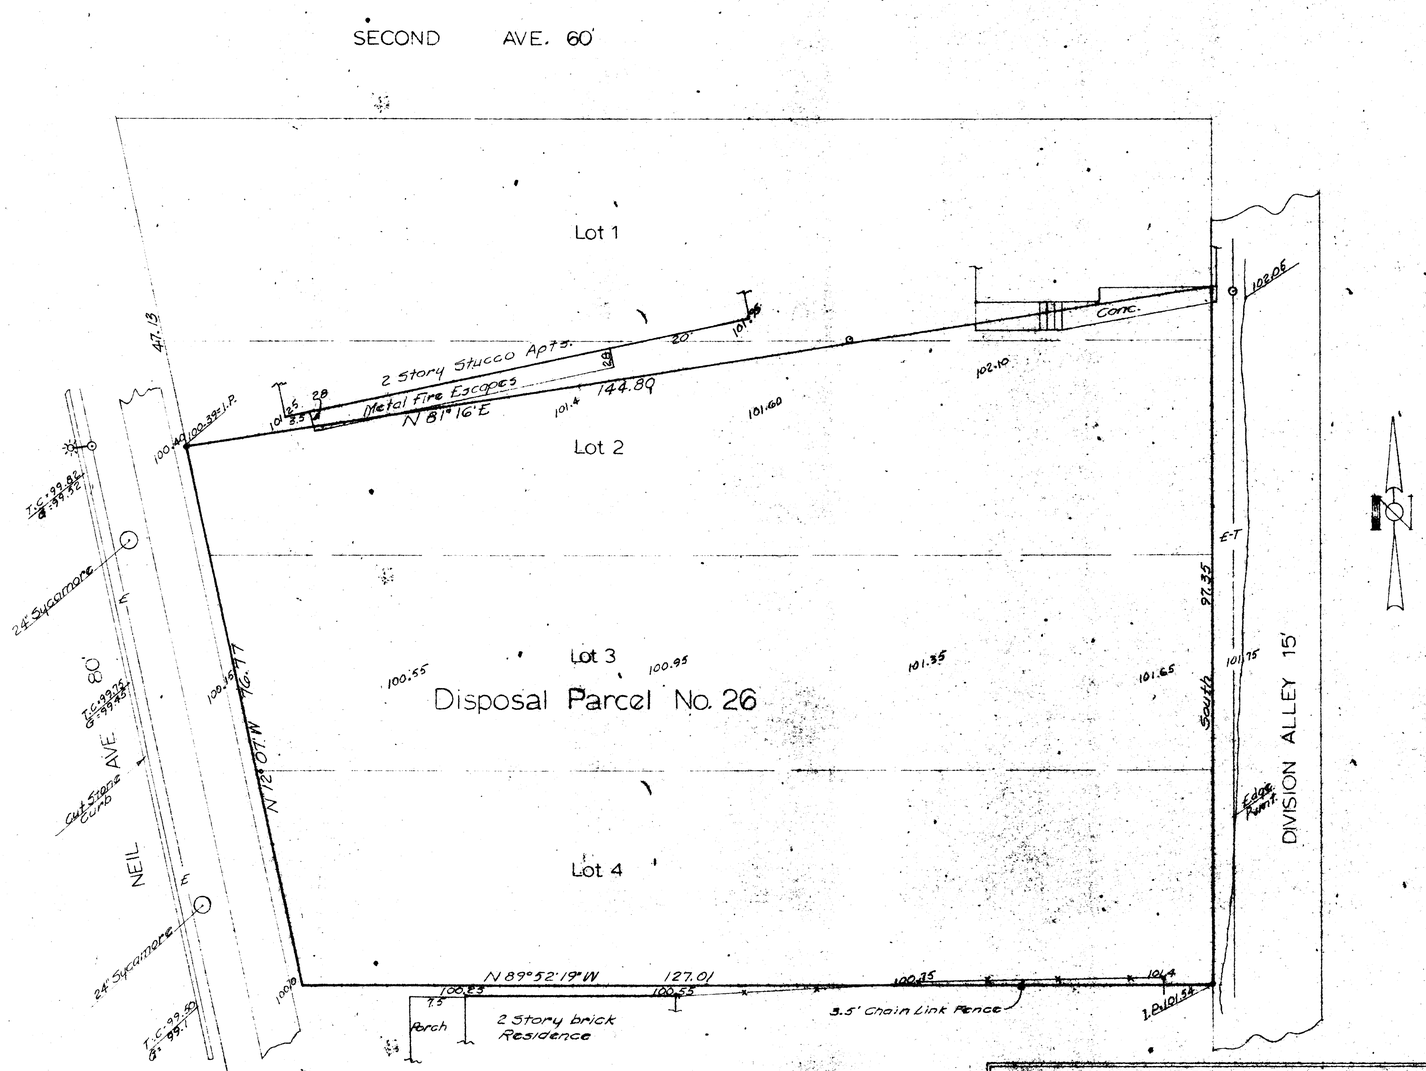

R.P. SURVEY OF PART OF LOTS 1 & 2 AND ALL OF LOTS 3 & 4 OF COLLINS, ATKINSON, GUITNER, & CONVERSE'S SUBDIVISION, CITY OF COLUMBUS, FRANKLIN COUNTY, OHIO.
P.B. 2, Page 141.

Scale 1" = 10' Aug. 1, 1983

Harry L. Greene, Reg. Surveyor, No. 4058

87-8