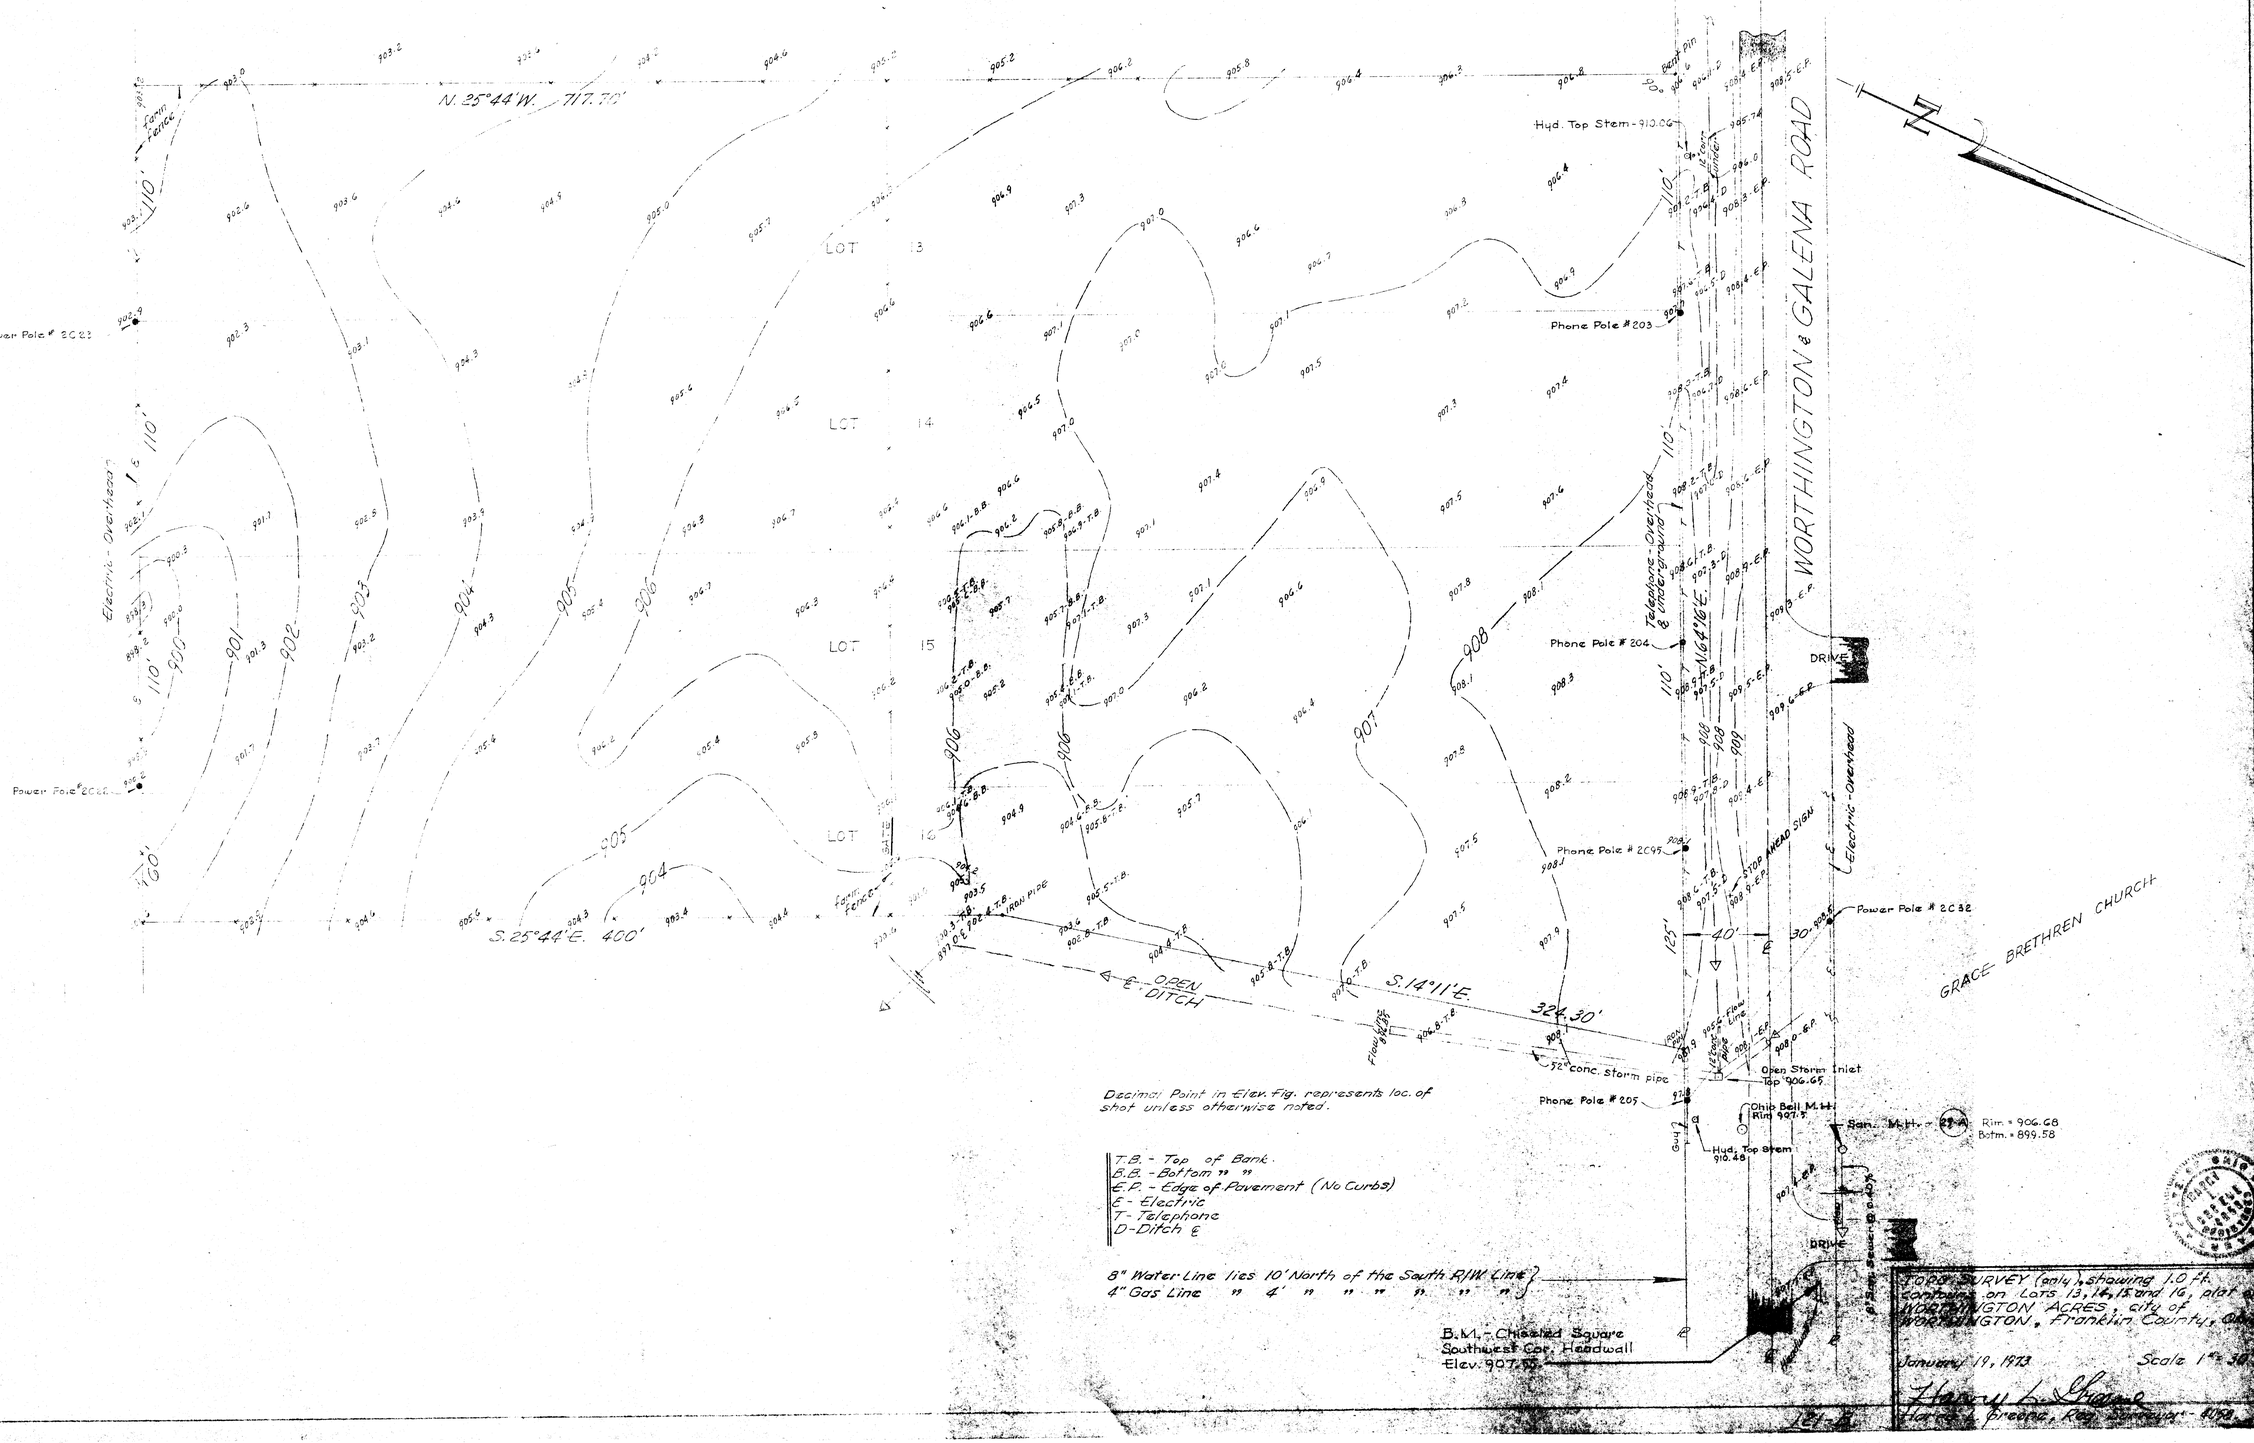
N. 25°44'W. 717.70'
S. 25°44'E. 400'
S. 14°11'E. 324.30'
N. 64°16'E.
LOT 13
LOT 14
LOT 15
LOT 16
WORTHINGTON & GALENA ROAD
GRACE BRETHREN CHURCH
Power Pole # 2C23
Power Pole # 2C22
Phone Pole # 203
Phone Pole # 204
Phone Pole # 2C95
Phone Pole # 205
Power Pole # 2C32
Hyd. Top Stem - 910.06
Hyd. Top Stem 910.48
Telephone - Overhead & underground
Electric - Overhead
Electric - Overhead
STOP AHEAD SIGN
DRIVE
DRIVE
OPEN DITCH
52" conc. Storm pipe
Open Storm Inlet Top 906.69
Ohio Bell M.H. Rim 907.7
San. M.H. - 29-A Rim = 906.68 Bottom = 899.58
Guy
Fence
Iron Fence
Iron Pipe
Iron Pipe
Flow Line
Flow Line
110'
125'
40'
30'
Decimal Point in Elev. Fig. represents loc. of shot unless otherwise noted.
T.B. - Top of Bank
B.B. - Bottom " "
E.P. - Edge of Pavement (No Curbs)
E - Electric
T - Telephone
D - Ditch ℄
8" Water Line lies 10' North of the South R/W Line
4" Gas Line " 4' " " " " " "
B.M. - Chiseled Square
Southwest Cor. Headwall
Elev. 907.92
TOPO SURVEY (only), showing 1.0 ft. contours on Lots 13, 14, 15 and 16, plat of WORTHINGTON ACRES, city of WORTHINGTON, Franklin County, Ohio
January 19, 1973
Scale 1" = 30'
Harry L. Greene
Harry L. Greene, Reg. Surveyor 4059