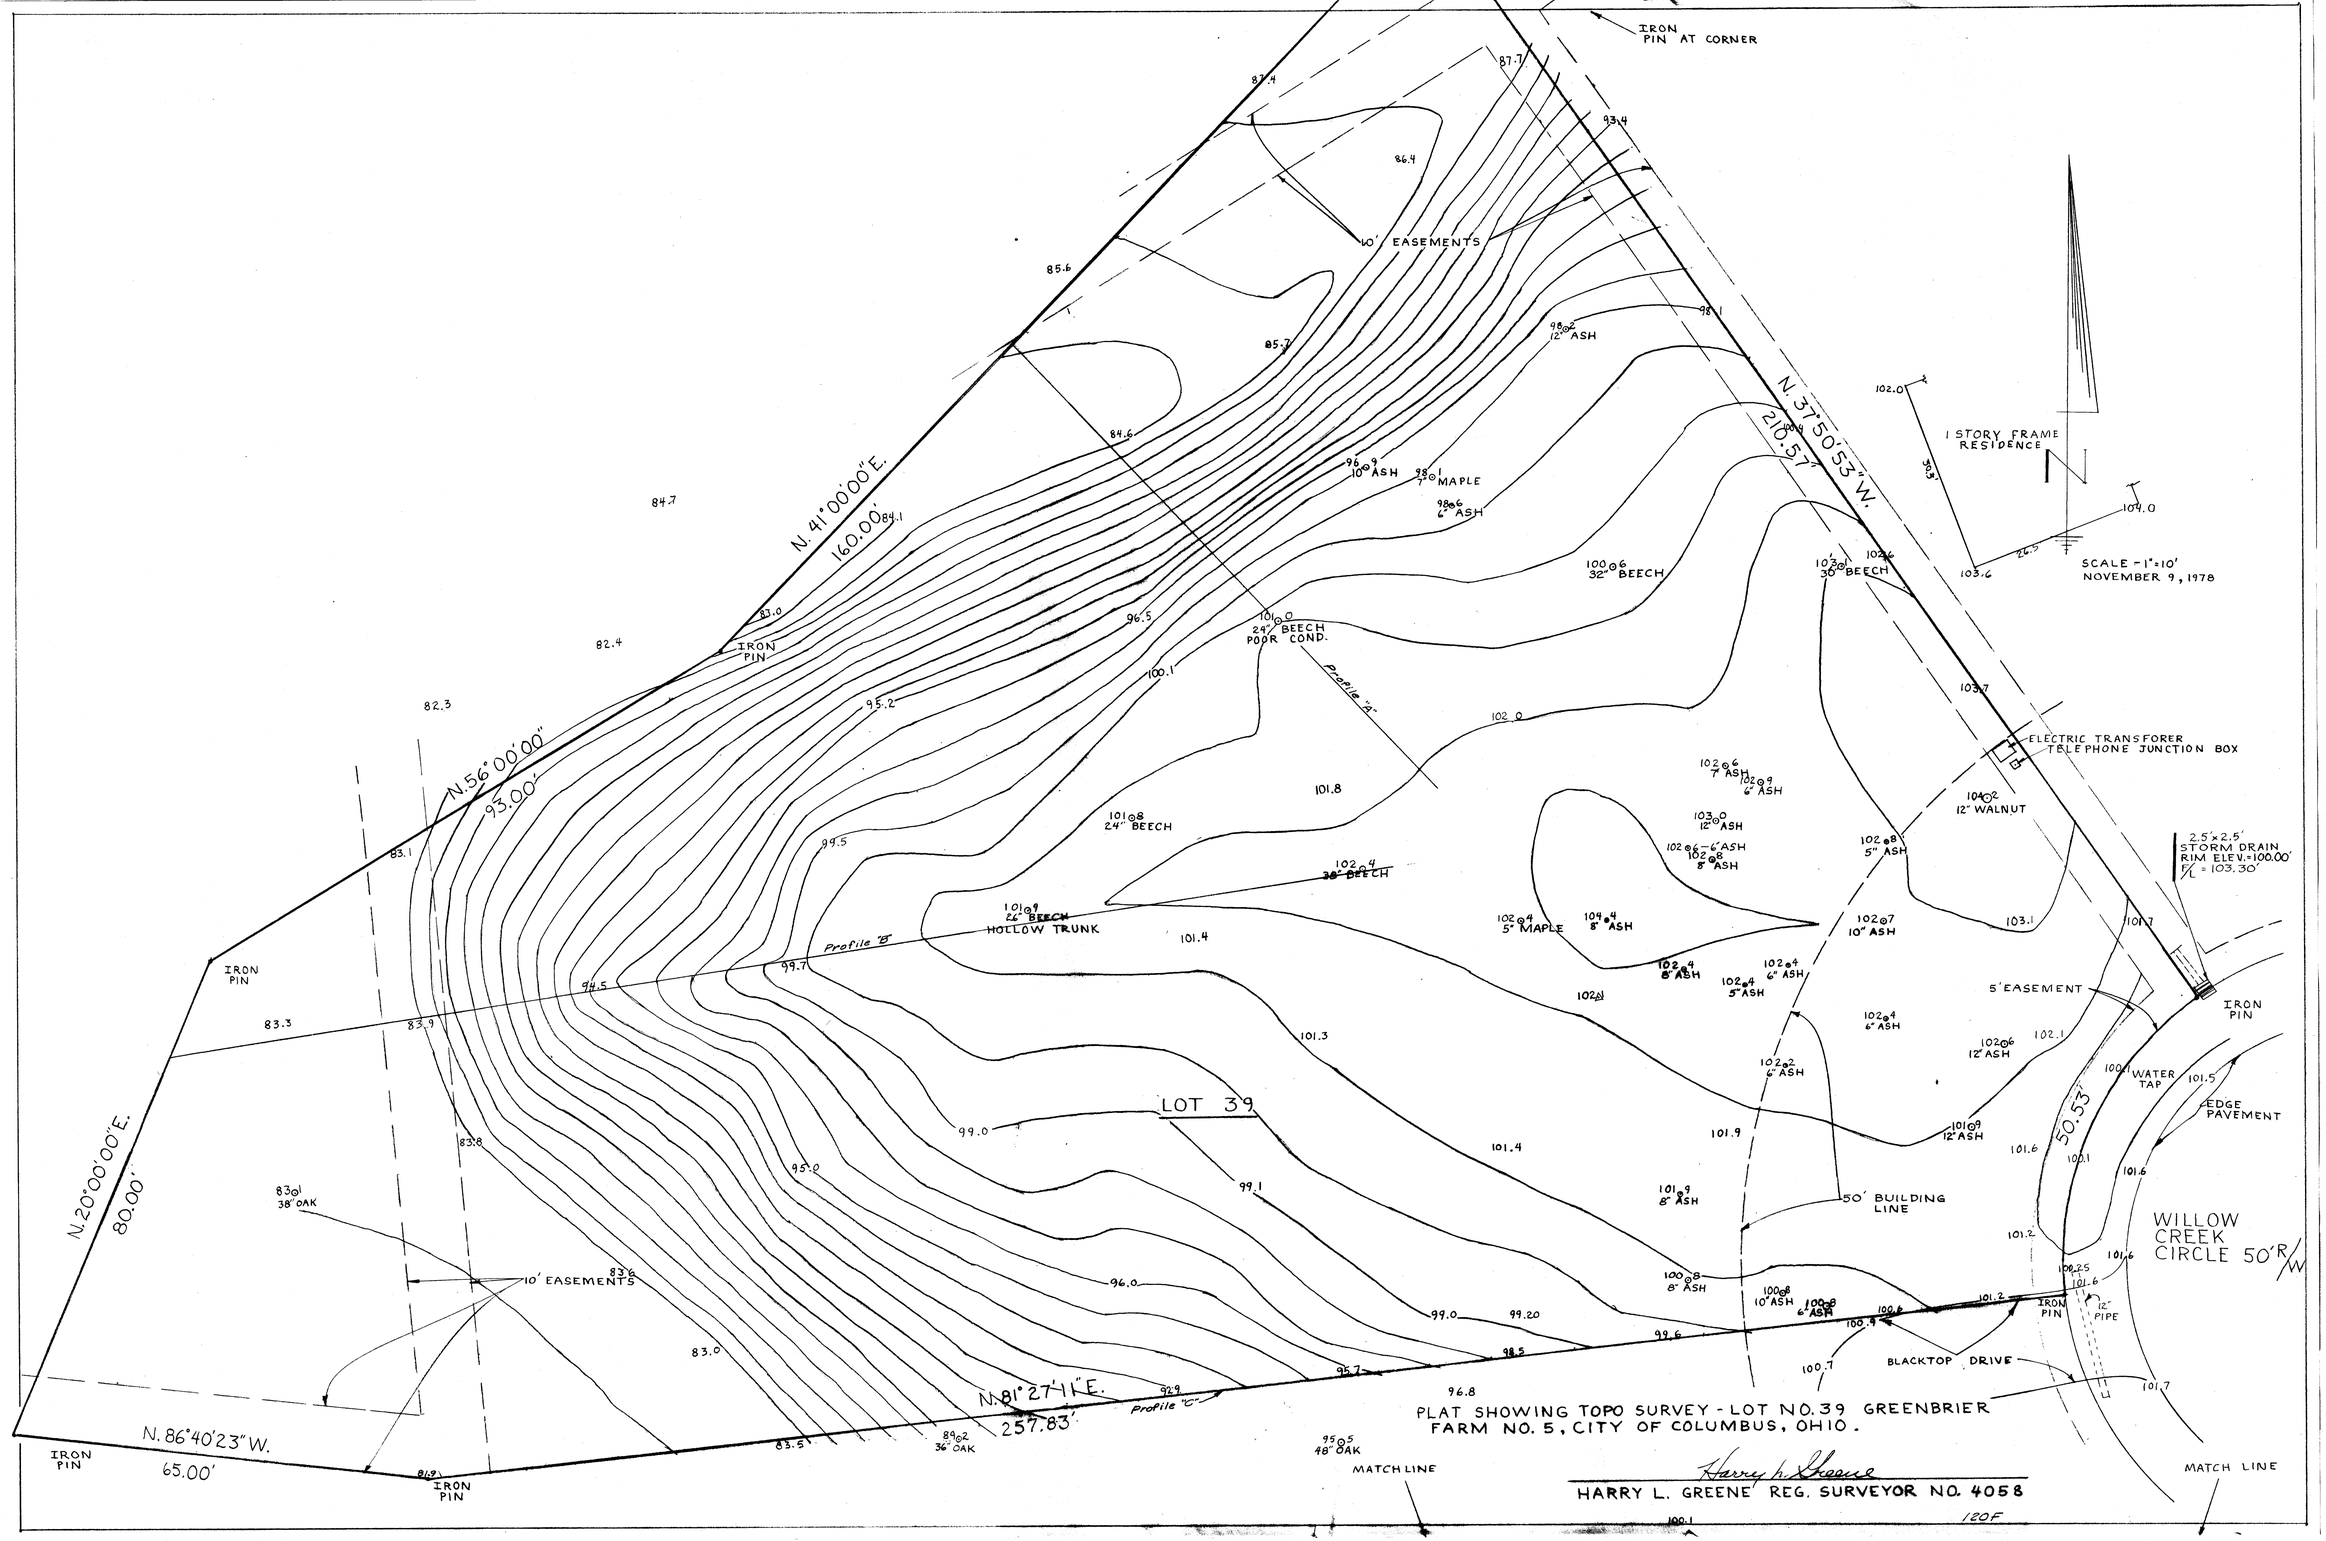

PLAT SHOWING TOPO SURVEY - LOT NO. 39 GREENBRIER
FARM NO. 5, CITY OF COLUMBUS, OHIO.

Harry L. Greene

HARRY L. GREENE REG. SURVEYOR NO. 4058

120F