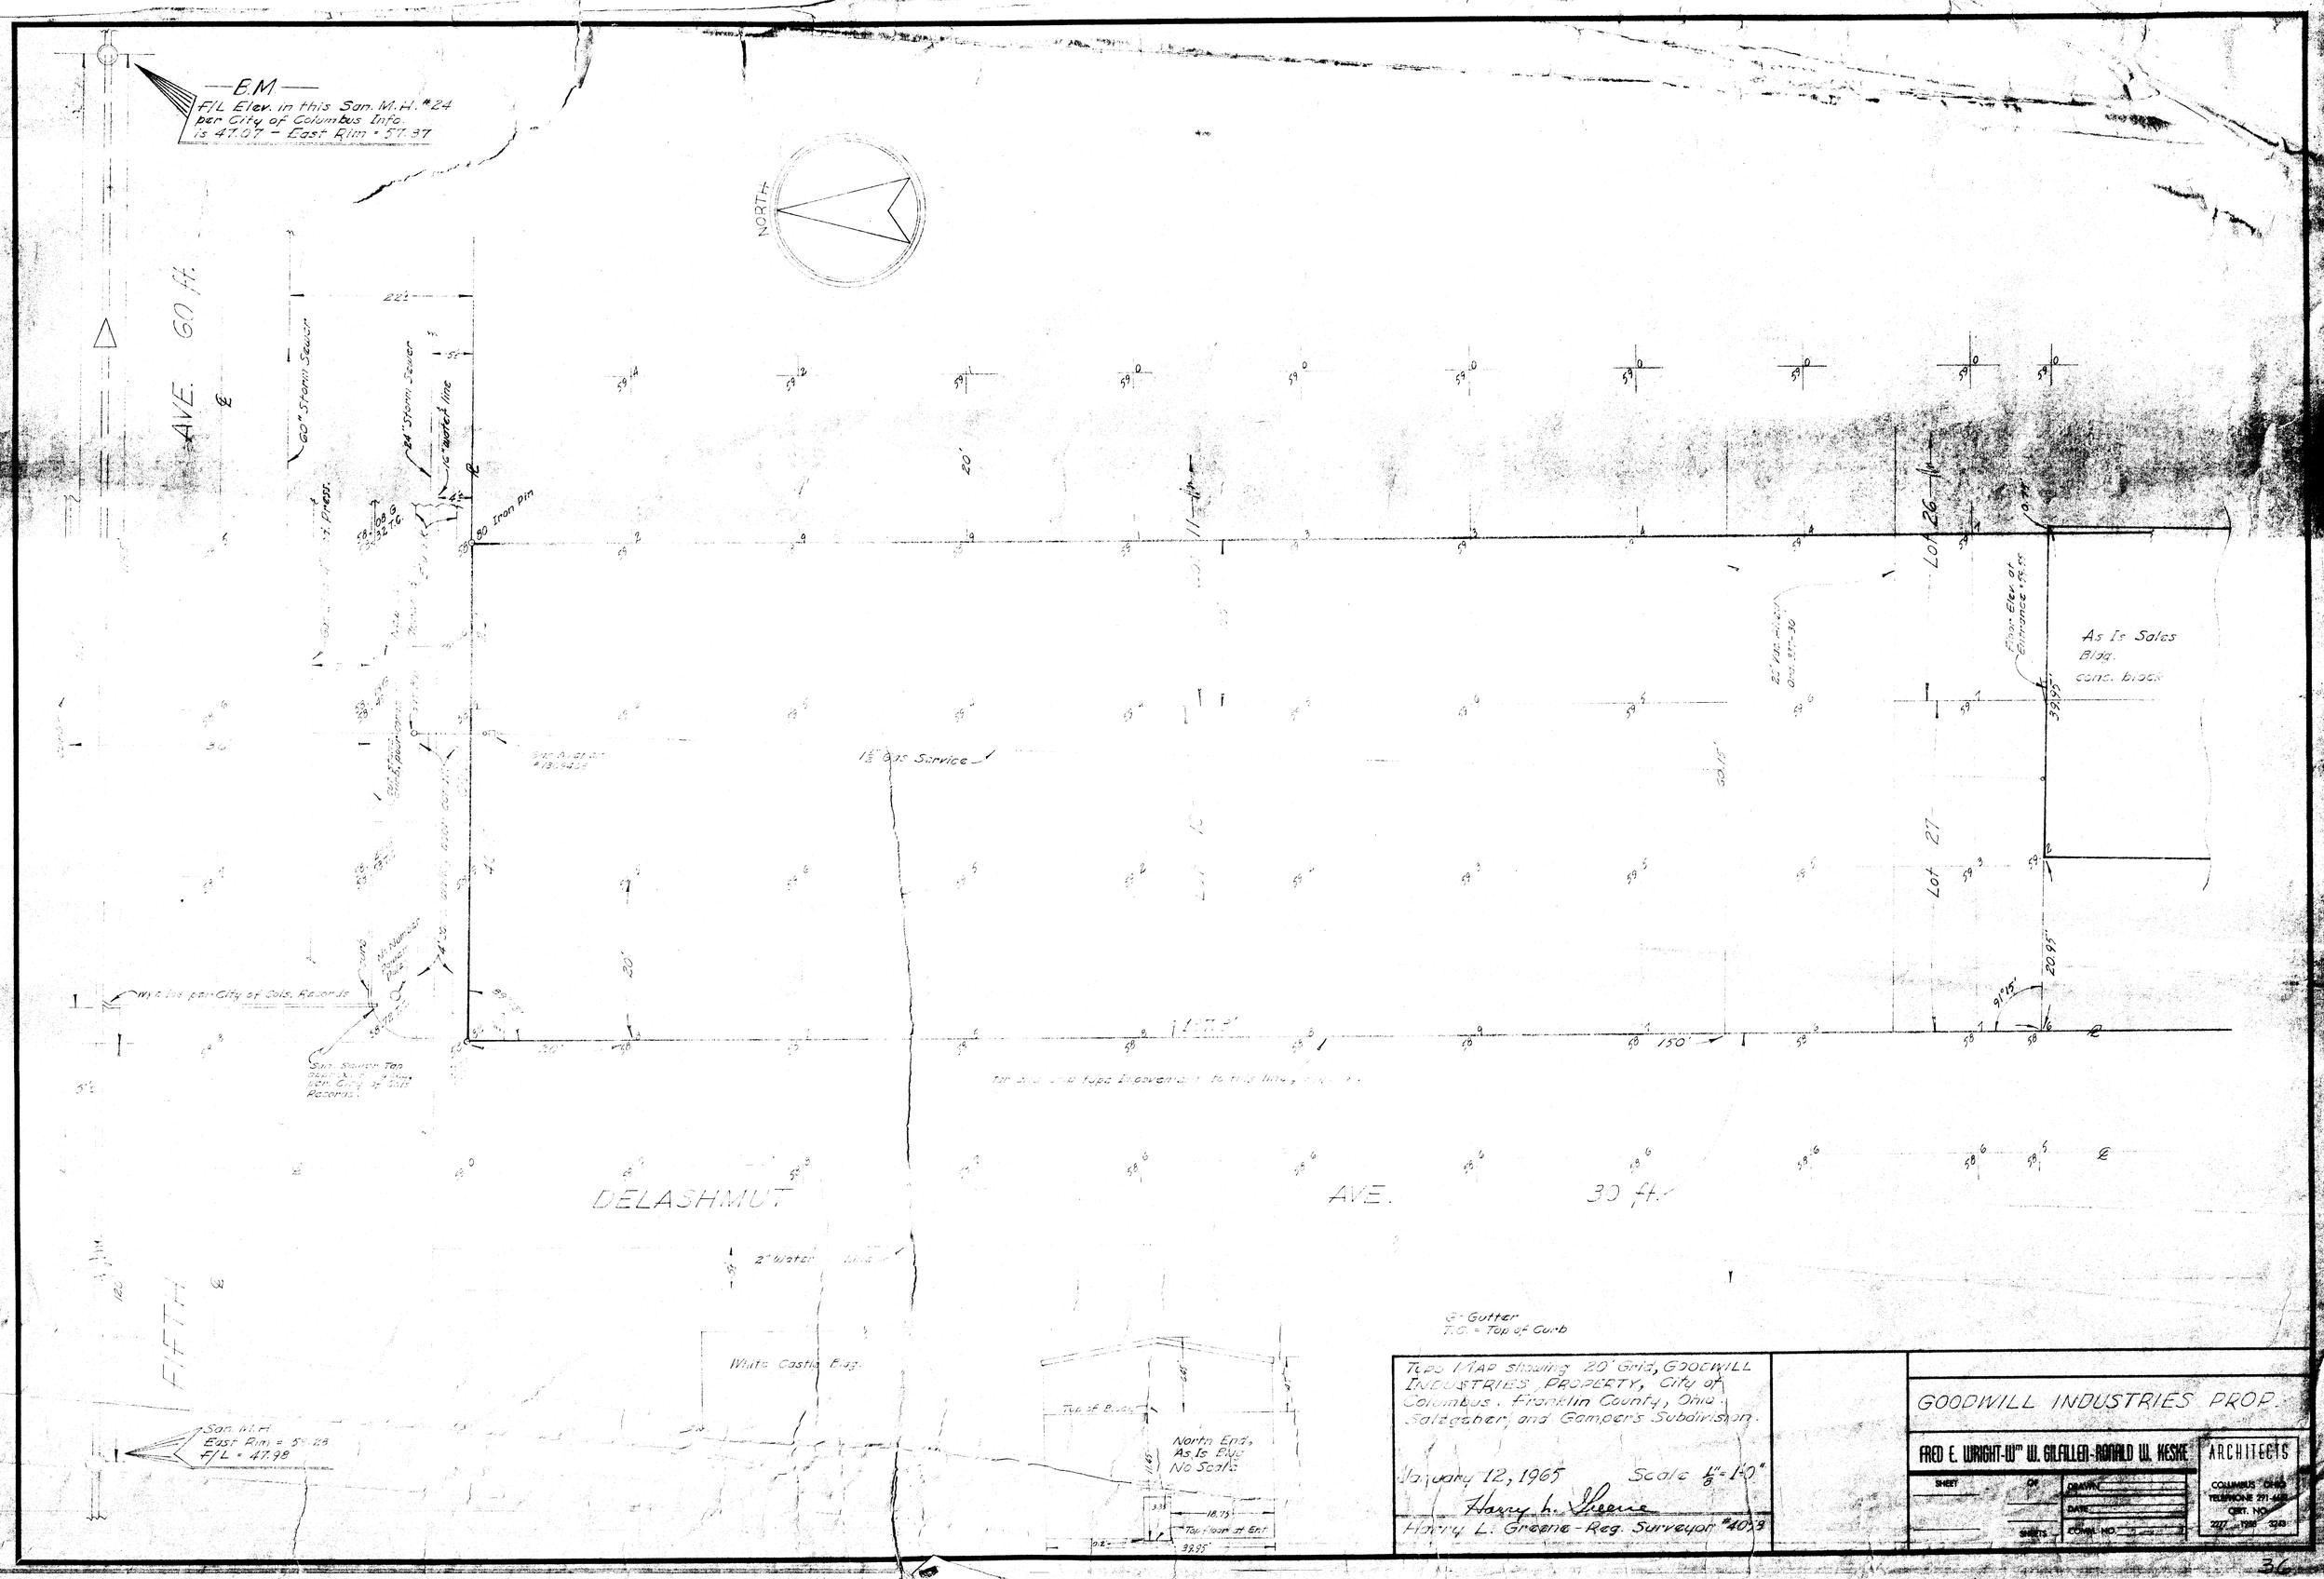

Topo Map showing 20' Grid, GOODWILL INDUSTRIES, PROPERTY, City of Columbus, Franklin County, Ohio. Salzgeber and Gampers Subdivision.

January 12, 1965 Scale 1/8" = 1'-0"

Harry L. Greene

Harry L. Greene - Reg. Surveyor #4073

GOODWILL INDUSTRIES PROP.

FRED E. WRIGHT-WM. W. GILFILLEN-RONALD W. KESKE ARCHITECTS

SHEET OF SHEETS

DRAWN

DATE

COMM. NO.

COLUMBUS, OHIO
TELEPHONE 221-4181
CERT. NO.
227 - 228 - 229