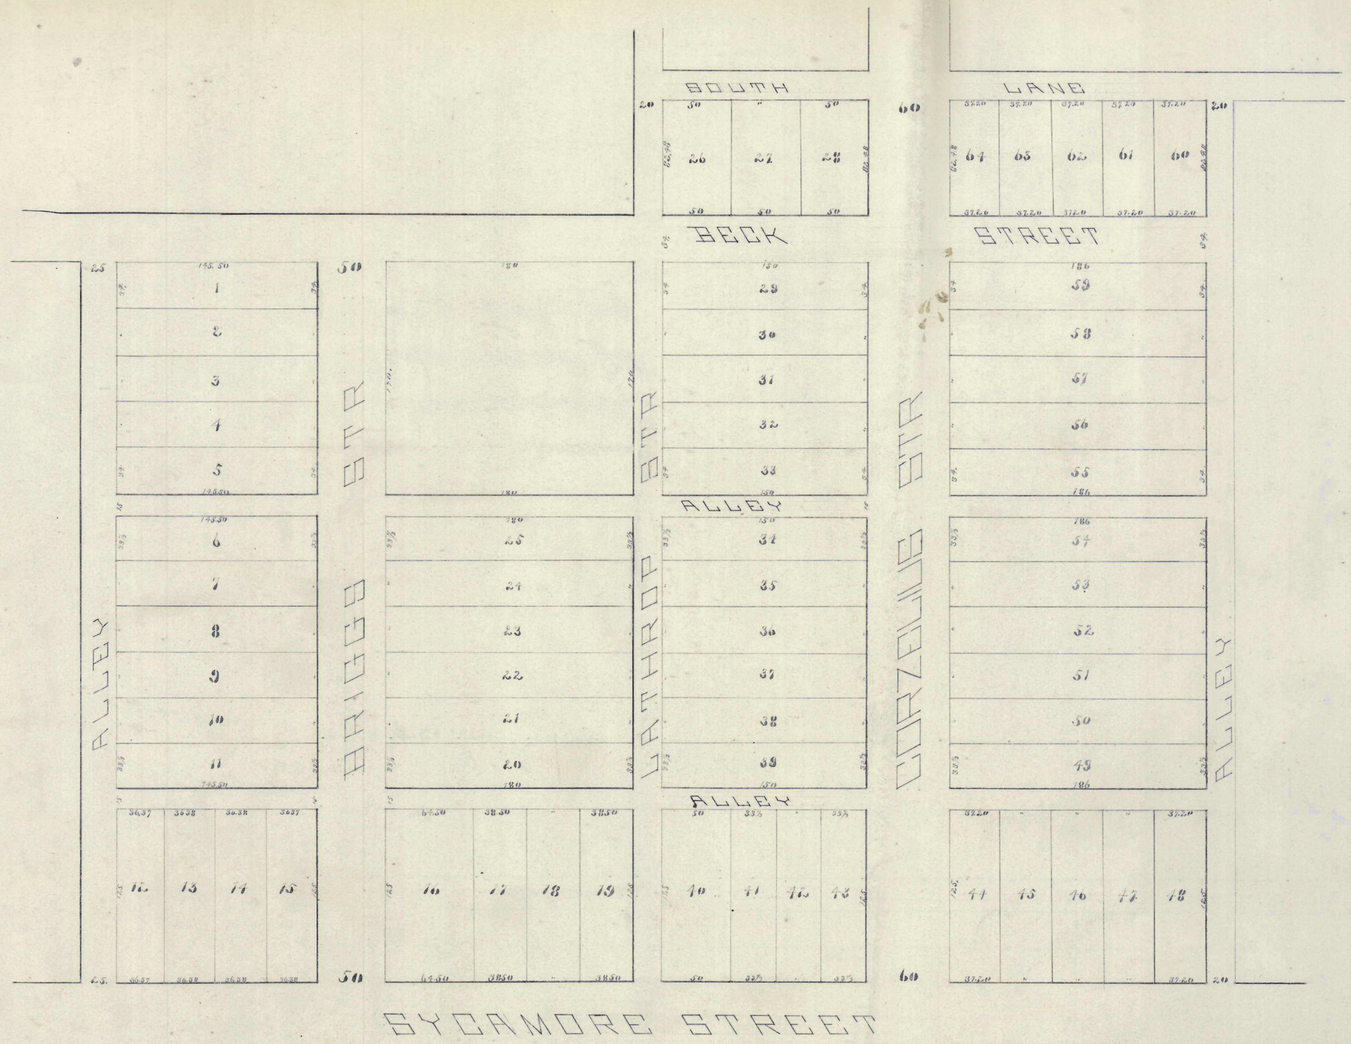
SOUTH
LANE
BECK
STREET
ALLEY
BRIGGS STR
LATHROP STR
CORZELIUS STR
ALLEY
ALLEY
ALLEY
SYCAMORE STREET

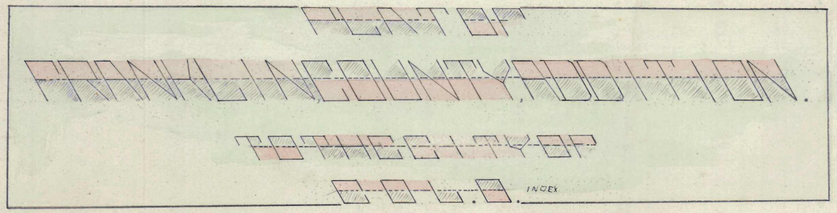
PLAT OF
FRANKLIN COUNTY ADDITION.
TO THE CITY OF
COLUMBUS INDE

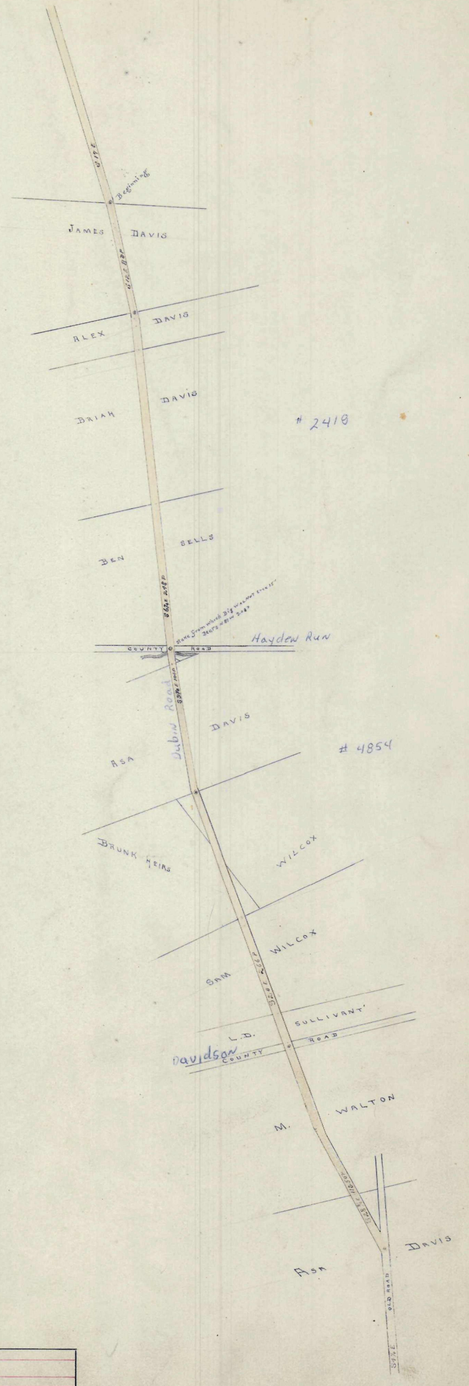
JAMES DAVIS
ALEX DAVIS
BRIAN DAVIS
2418
BEN BELLS
Hayden Run
DAVIS
4854
ASA
BRUNK HEIRS
WILCOX
SAM WILCOX
SULLIVANT
L. D.
Davidson
COUNTY ROAD
M. WALTON
ASA DAVIS
PLAT OF ROAD RECORD 9 pg 52
(1870)

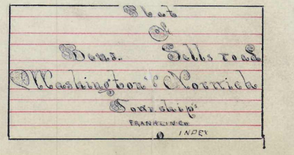
Plat
of
Dens. Bells road
Washington & Norwich
Tow. Ship
FRANKLIN CO
O INDE