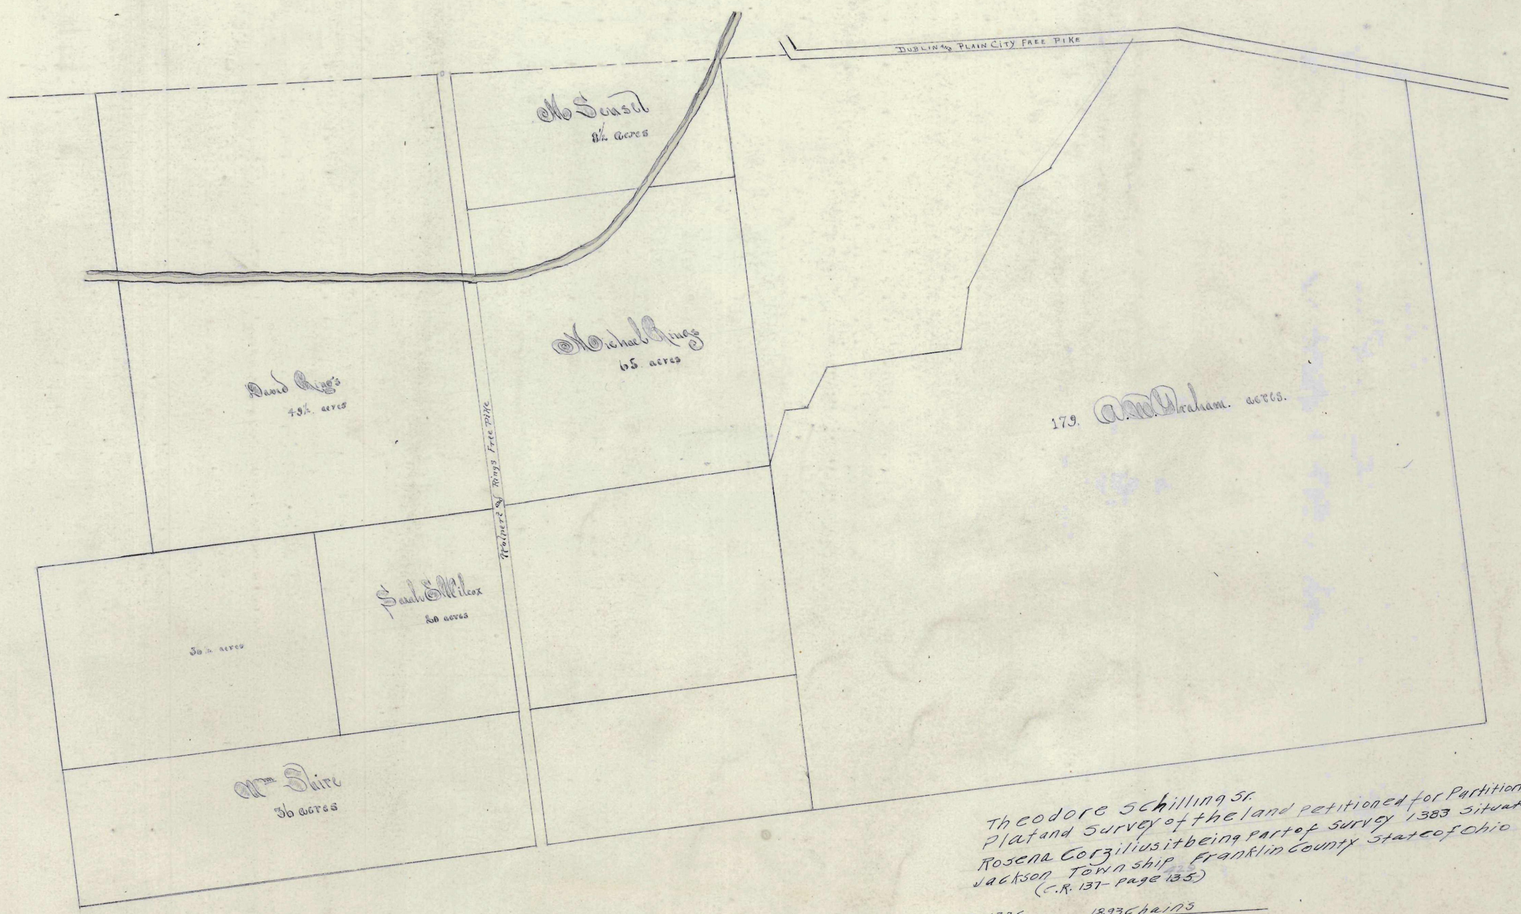


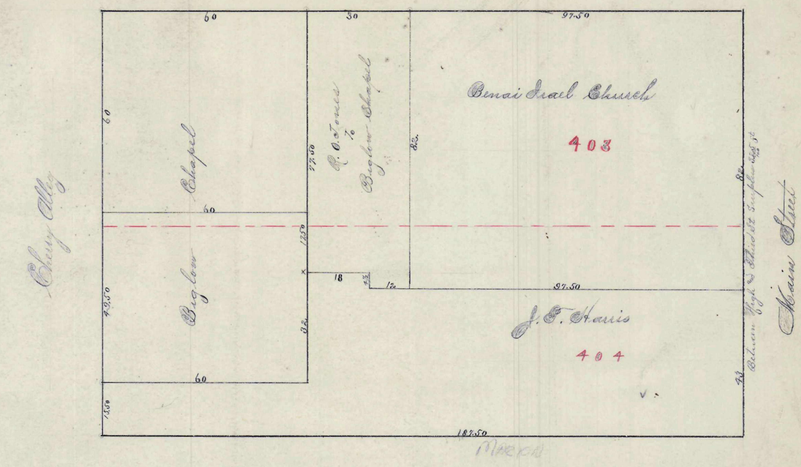


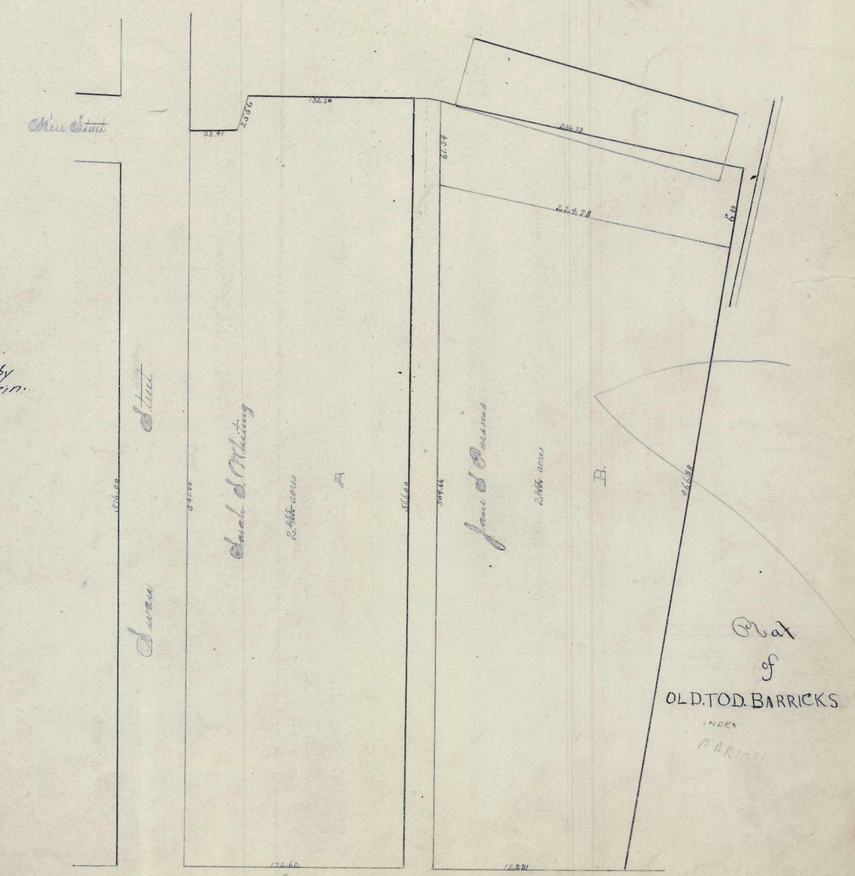

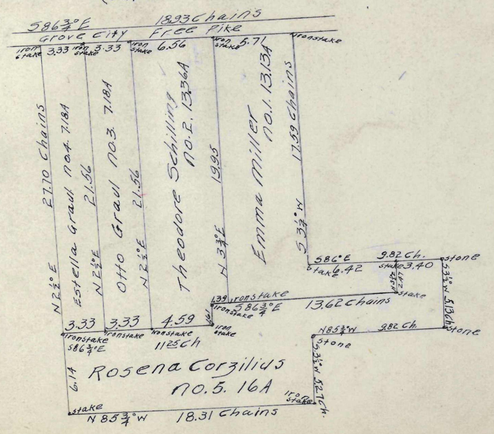
Theodore Schilling Sr.
Plat and Survey of the land petitioned for Partition by
Rosena Corzilius being part of survey 1383 situate in
Jackson Township Franklin County State of Ohio
(C.R. 137 - page 135)