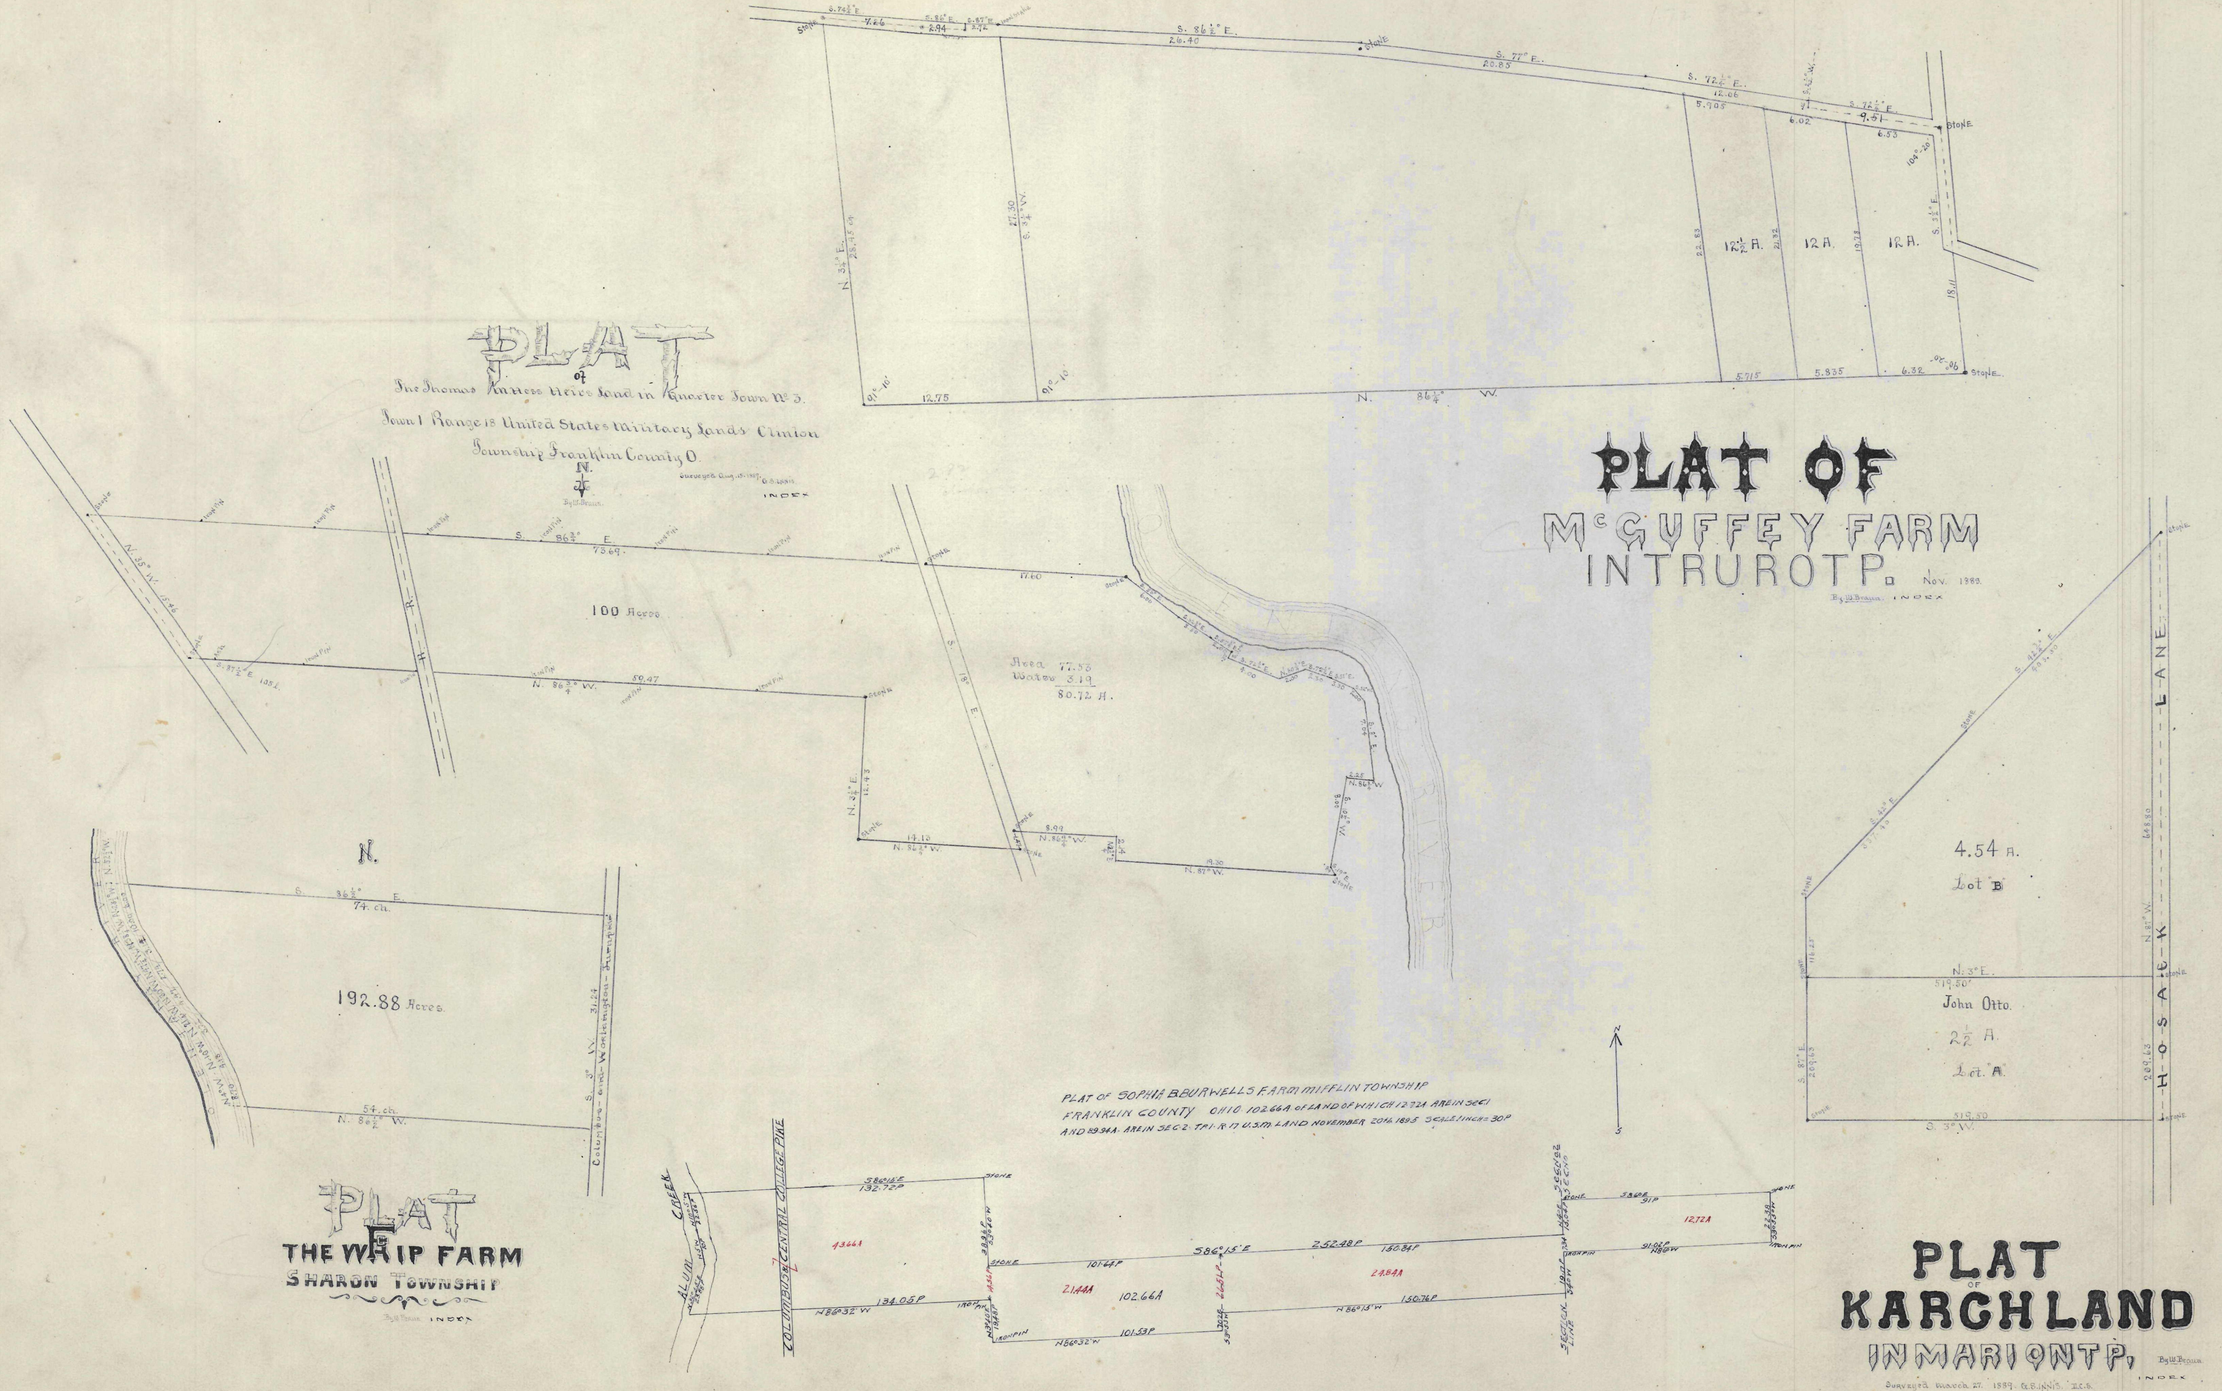
PLAT
of
The Thomas Innes Home Land in Quarter Town No 3.
Town 1 Range 18 United States Military Lands Clinton
Township Franklin County O.
N.
Surveyed Aug 15 1887
INDEX
100 Acres
Area 77.58
Water 3.19
80.72 A.
192.88 Acres.
PLAT
THE WAIP FARM
SHARON TOWNSHIP
INDEX
PLAT OF
McGUFFEY FARM
INTRUROTP.
Nov. 1883.
INDEX
4.54 A.
Lot B
John Otto.
2½ A.
Lot A
HOSACK LANE
PLAT OF SOPHIA BURWELL'S FARM MIFFLIN TOWNSHIP
FRANKLIN COUNTY OHIO 102.66A OF LAND OF WHICH 12.72A ARE IN SEC 1
AND 89.94A ARE IN SEC 2 T.1 R.17 U.S.M. LAND NOVEMBER 20TH 1895 SCALE 1 INCH = 30 P
ALUM CREEK
COLUMBUS & CENTRAL COLLEGE PIKE
SECTION LINE
PLAT
OF
KARCHLAND
IN MARION TP.
INDEX