Plat of the Partition of Lands among the heirs of Hiram Borror Decd according to an agreement of Am Cable Partition & and among said Heirs and according to the provisions of the Last will and Testament of said Hiram Borror Decd of Record in will Record T page 172 in the Probate Court Franklin County Ohio Said Lands being all of the Real Estate of which said Hiram Borror Decd seized and being part of Surley No 6115 Virginia military Lands situated in Franklin and Pickaway Counties Ohio
I hereby certify that I have surveyed the Annexed Plat of Land comprising [illegible] Acres situate in Franklin and Pickaway Counties in Survey 6115 and Corner Stones have been set at points indicated all distances are marked in figures denoting Poles and Decimal parts of Poles 166.43A. Lie in Pickaway County and 2 78.98A Lie in Franklin County Ohio
E.E. Egg Surveyor and Civil Engineer October 17th 1899

Jackson Twp

PLAT OF THE PROPOSED KING AVE PIKE

INDEX
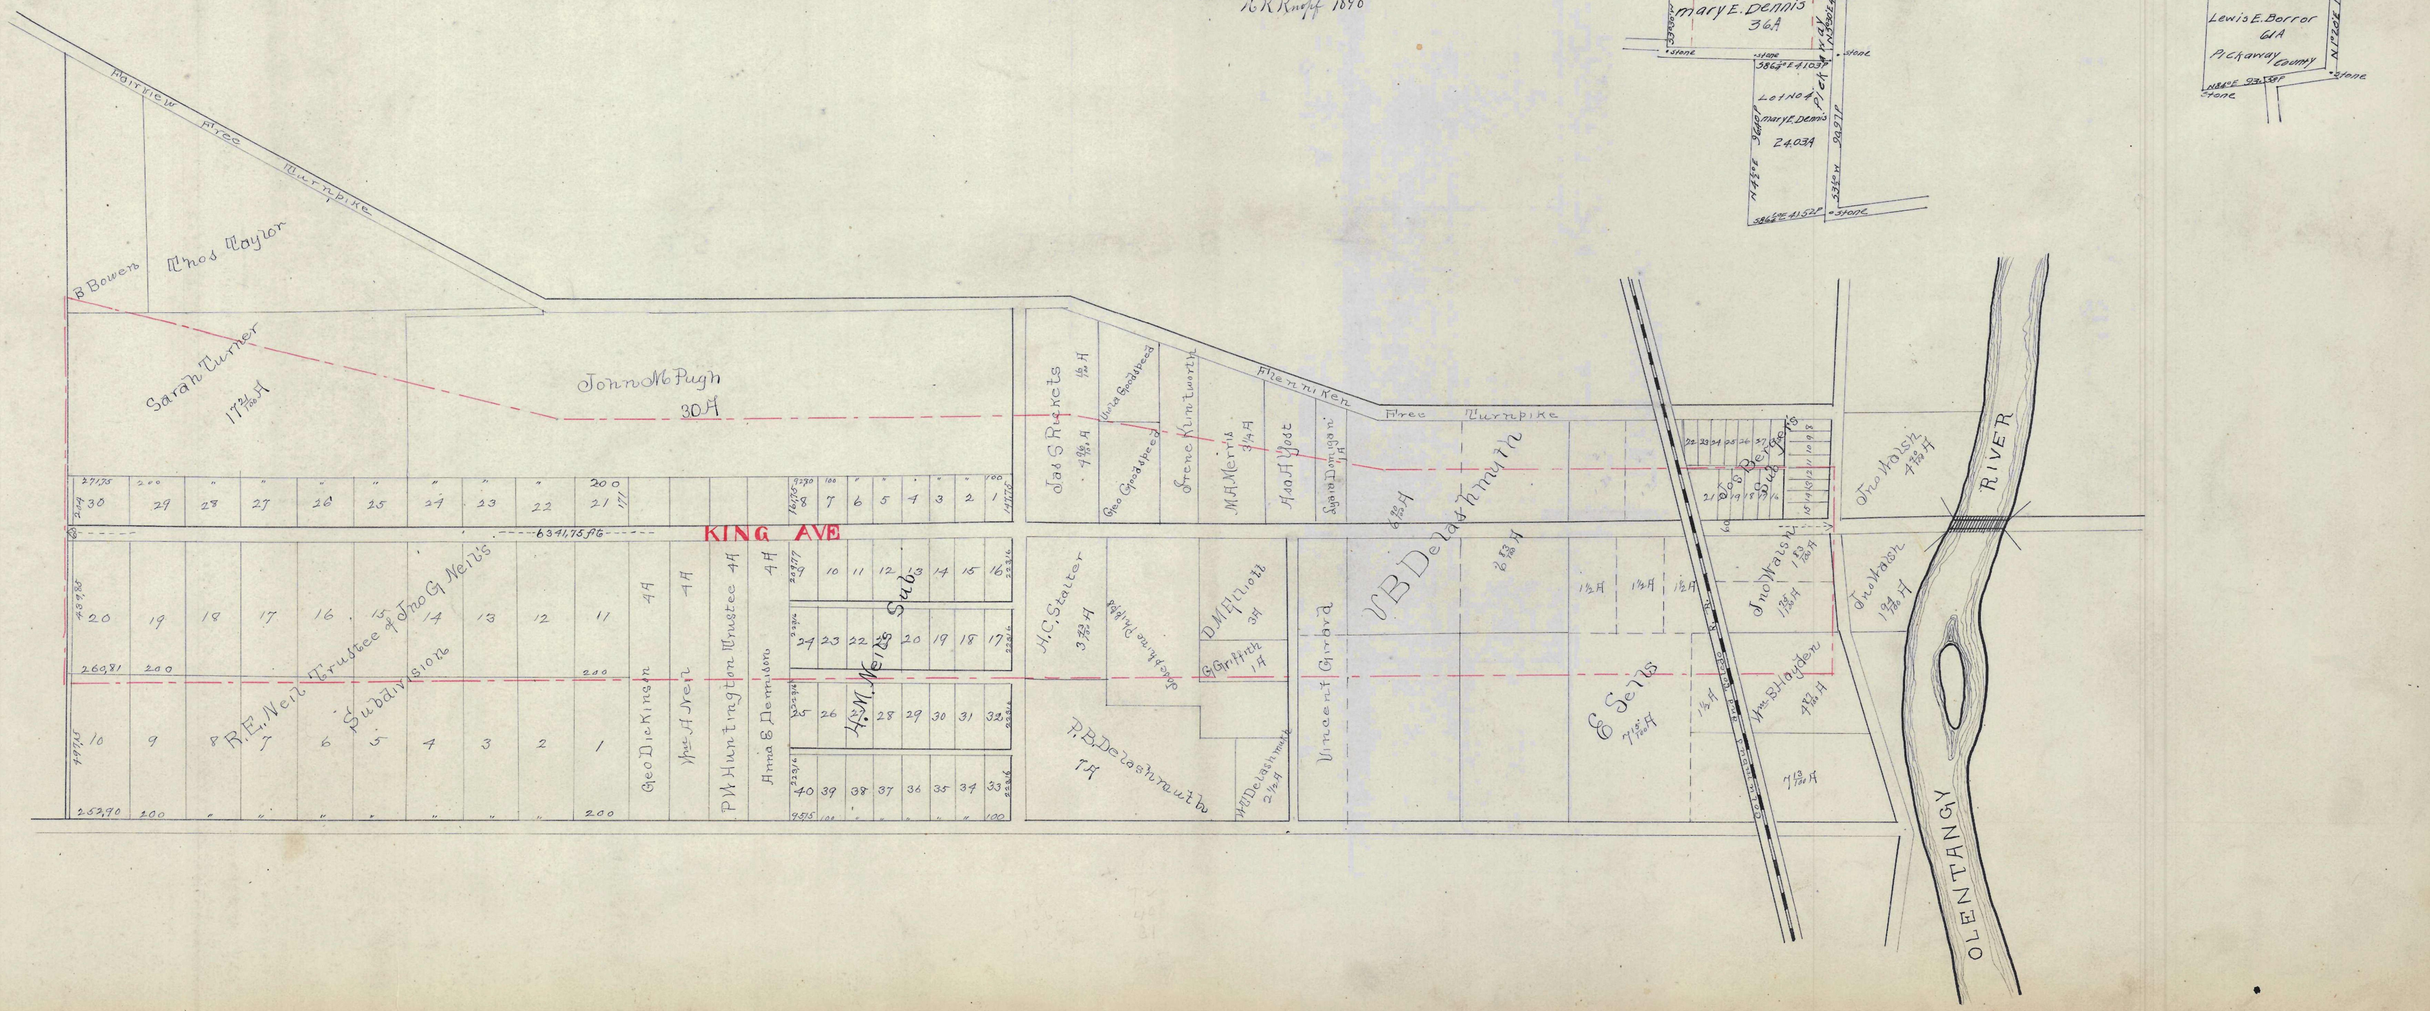
J.K. Knepp 1890