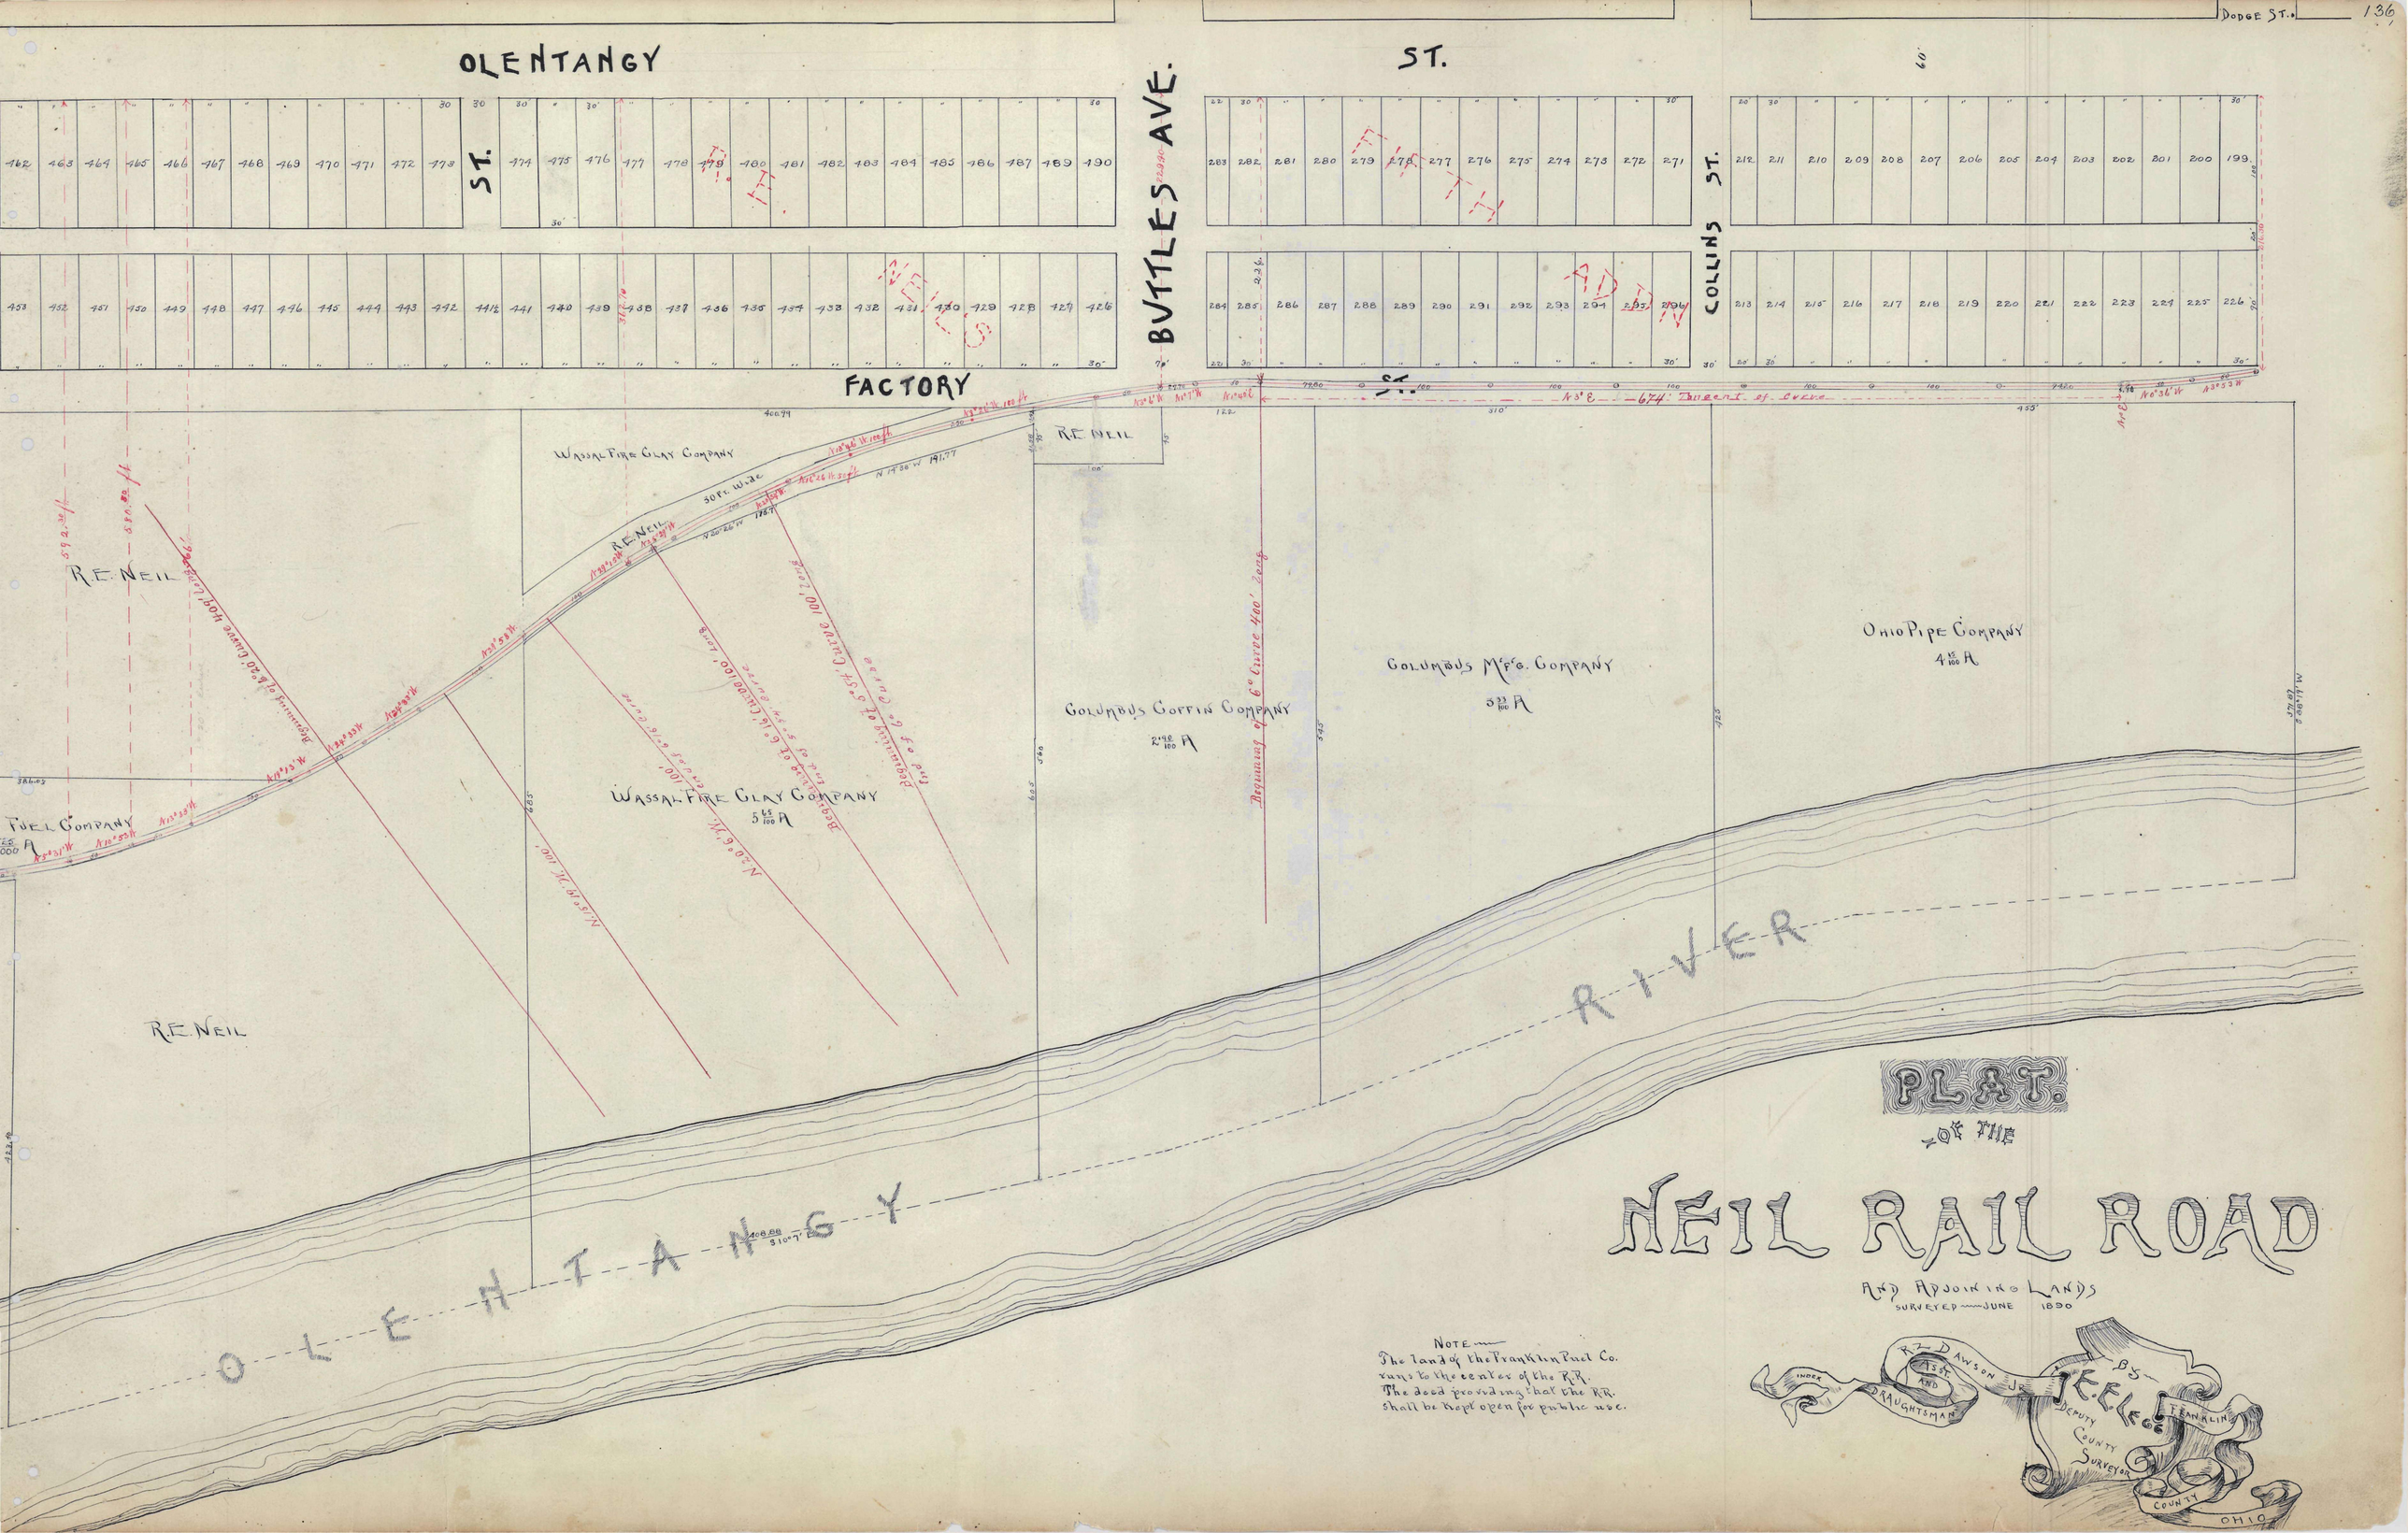
OLENTANGY ST.
BUTTLES AVE.
COLLINS ST.
DODGE ST.
FACTORY ST.
R.E. NEIL
WASSAL FIRE CLAY COMPANY
WASSAL FIRE CLAY COMPANY
5 65/100 A
COLUMBUS COFFIN COMPANY
2 90/100 A
COLUMBUS MFG. COMPANY
5 32/100 A
OHIO PIPE COMPANY
4 15/100 A
FUEL COMPANY
RIVER
OLENTANGY
PLAT
OF THE
NEIL RAIL ROAD
AND ADJOINING LANDS
SURVEYED — JUNE 1890
BY
JEELE
FRANKLIN
COUNTY
OHIO
DEPUTY COUNTY SURVEYOR
R. T. DAWSON JR.
ASST. AND DRAUGHTSMAN
INDEX
NOTE —
The land of the Franklin Fuel Co. runs to the center of the R.R. The deed providing that the R.R. shall be kept open for public use.