I hereby certify that the annexed plat is a true representation of our subdivision of 18 7/8 acres of land in Clinton Township, Franklin Co. Ohio. The street and alleys as set forth on said plat are dedicated to the public use as highways.

State of Ohio. Franklin Co. ss
Before me a notary public in and for said county personally appeared the above named proprietors who acknowledged the foregoing certificate to be their voluntary act and deed for the uses and purposes therein mentioned. In testimony whereof I have hereunto set my hand and affixed my notorial seal this day of A. D. 1890

Notary Public in and for Franklin Co. Ohio.

I hereby certify that the annexed plat correctly represents the subdivision of 18 7/8 Acres of land in Clinton Tp. Franklin County, O. The scale of said plat is forty feet to the inch and distances are given in feet and decimals of a foot.

H K Knopf
Deputy County Surveyor
Franklin County
Ohio.

Plat of THE ENGLEWOOD ADDN.

Being a subdivision of 18 7/8 Acres in Clinton Tp.

To The City of Columbus, O.

Surveyed June 30 1890
By J J Dun County Surveyor
per H K Knopf
Deputy
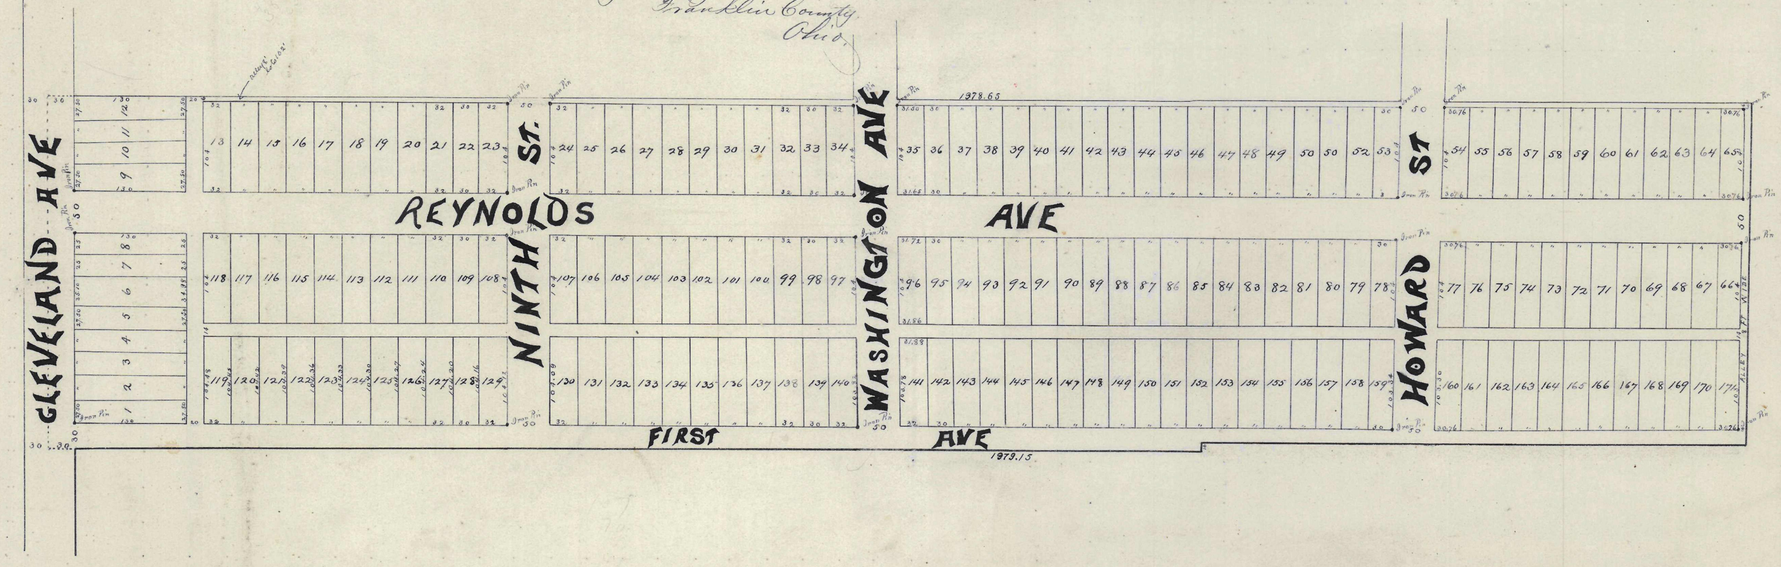
INDEX