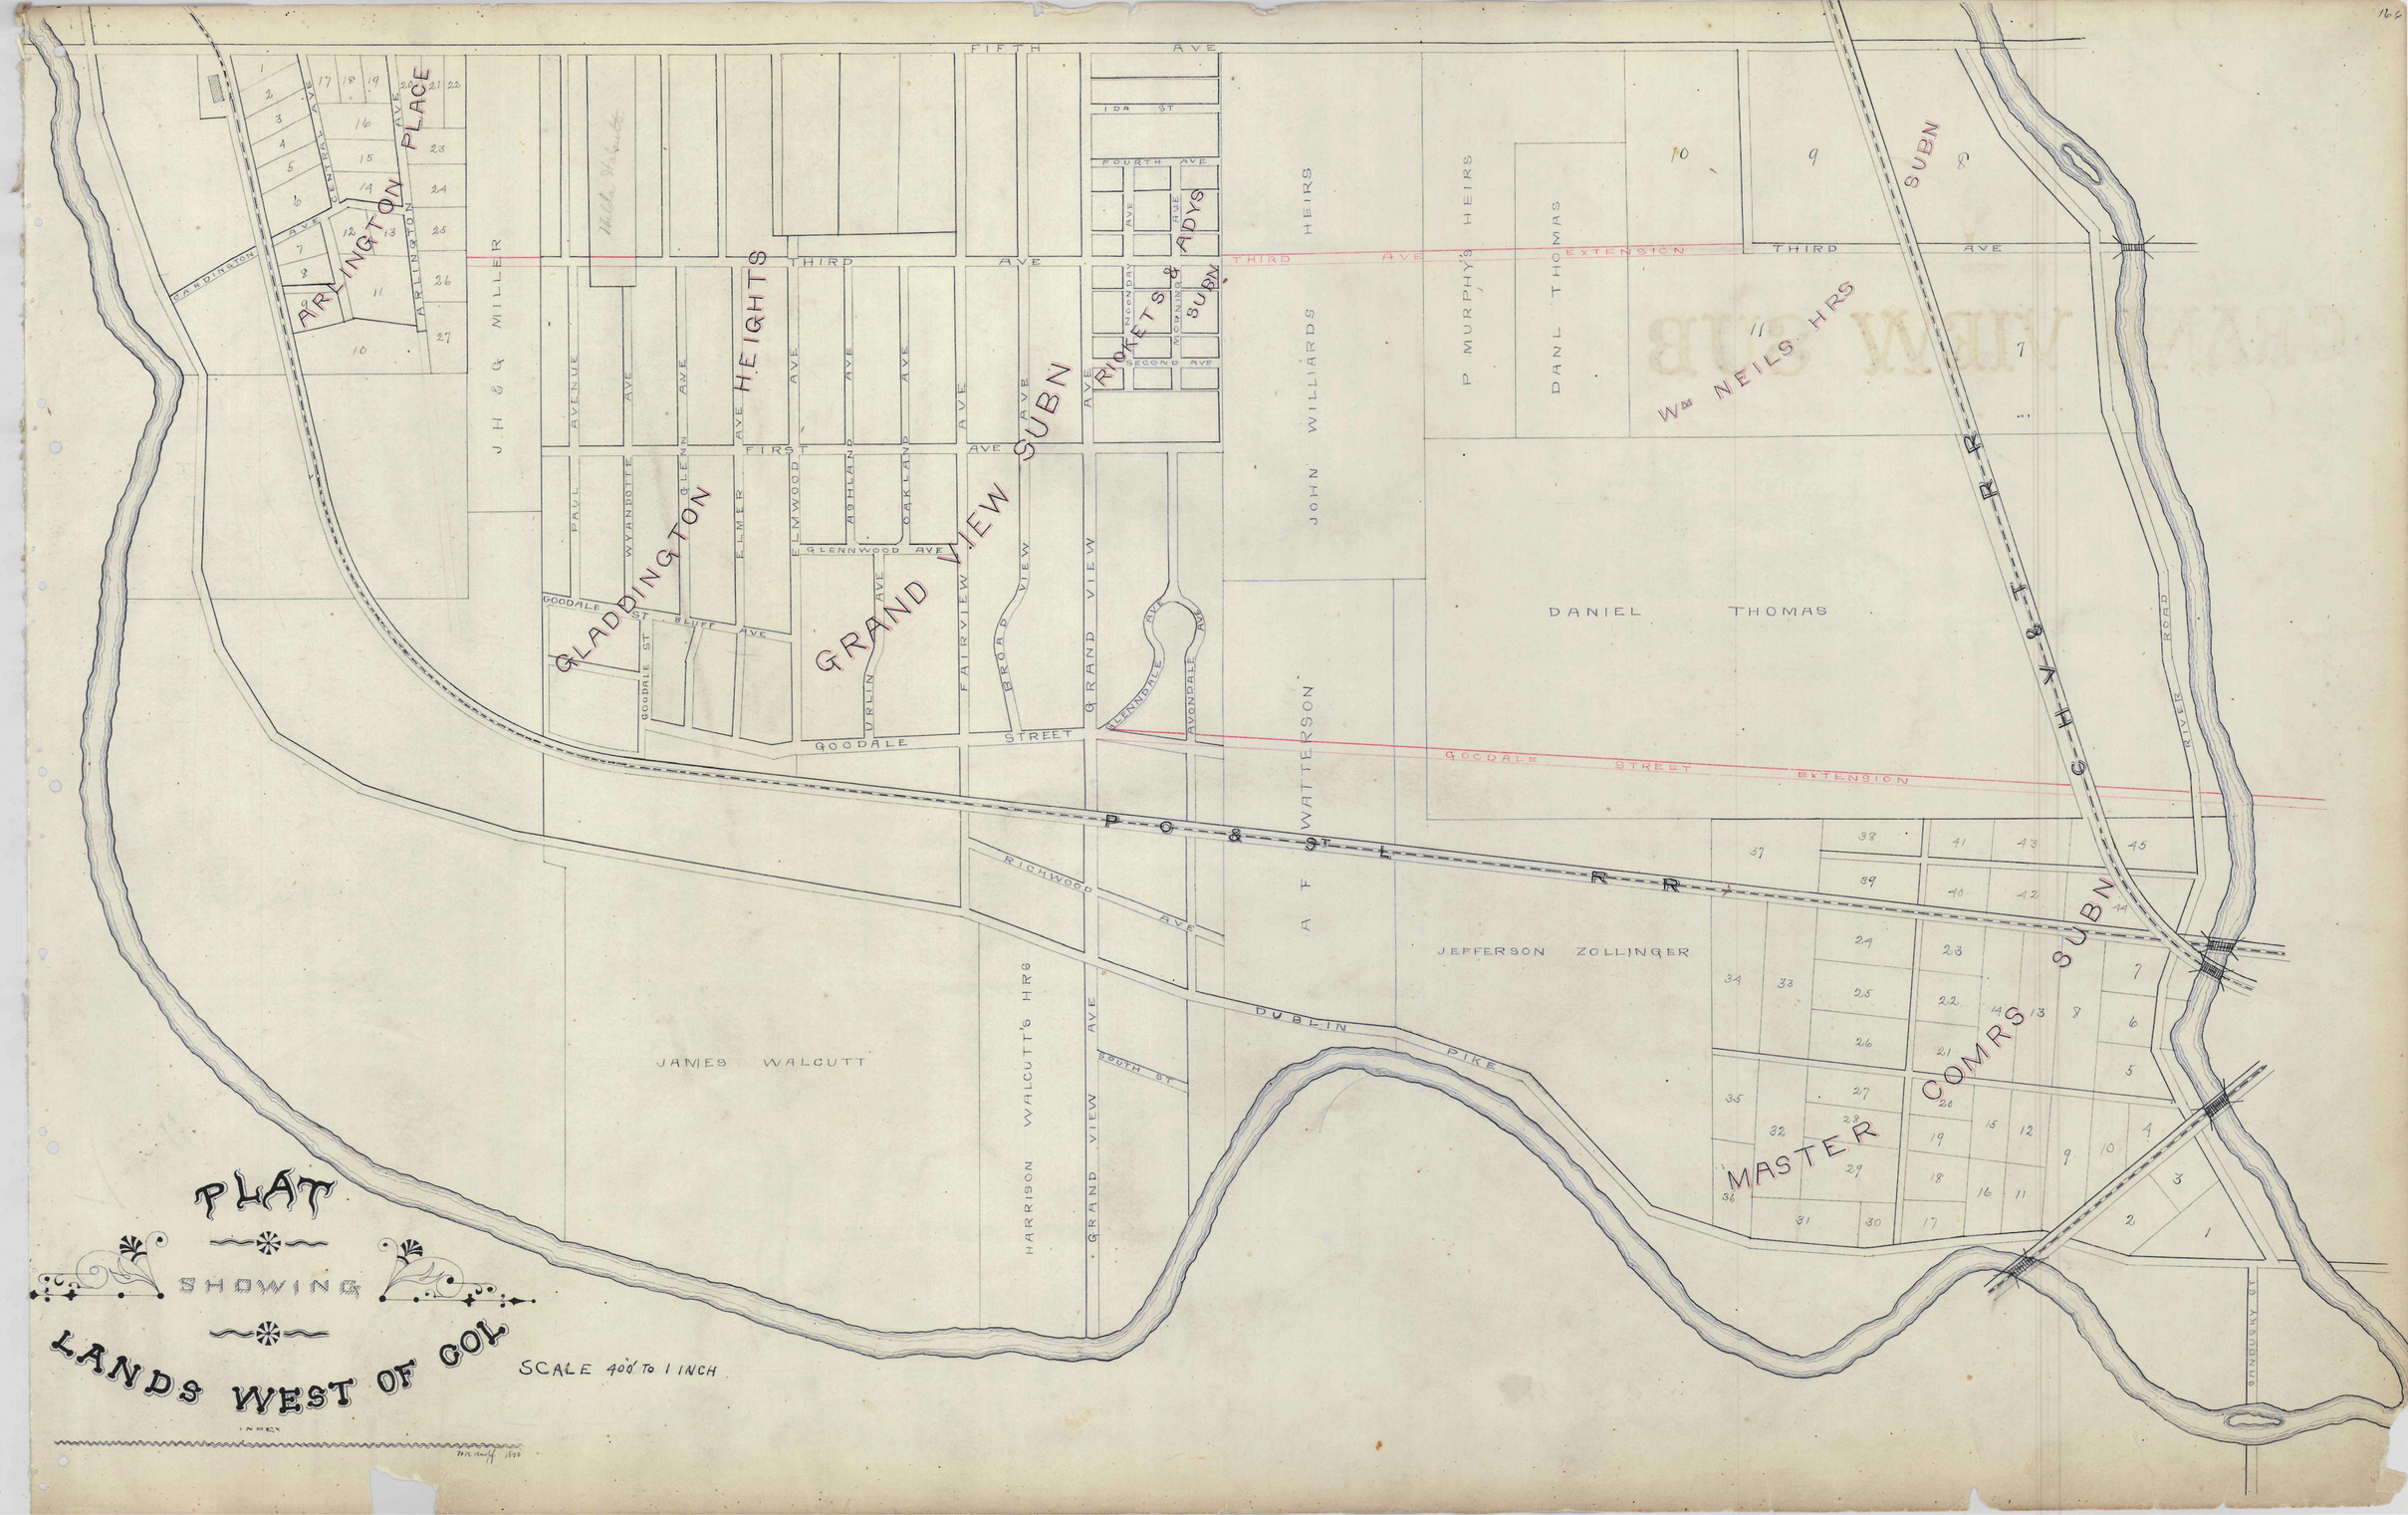
PLAT
SHOWING
LANDS WEST OF COL
SCALE 400' TO 1 INCH
ARLINGTON PLACE
GLADDINGTON HEIGHTS SUBN
GRAND VIEW SUBN
RICKETS & ADYS SUBN
MASTER COMRS SUBN
SUBN
FIFTH AVE
FOURTH AVE
THIRD AVE
SECOND AVE
FIRST AVE
THIRD AVE EXTENSION
GOODALE STREET
GOODALE STREET EXTENSION
GLENNWOOD AVE
BLUFF AVE
RICHWOOD AVE
DUBLIN PIKE
GRAND VIEW AVE
P C & St L R R
C H & D R R
J H & G MILLER
JOHN WILLIARDS HEIRS
P MURPHY'S HEIRS
DANL THOMAS
Wm NEILS HRS
DANIEL THOMAS
A F WATTERSON
JEFFERSON ZOLLINGER
JAMES WALCUTT
HARRISON WALCUTT'S HRS
SANDUSKY ST
RIVER ROAD