PLAN OF THE LEONARD AVE VIADUCT
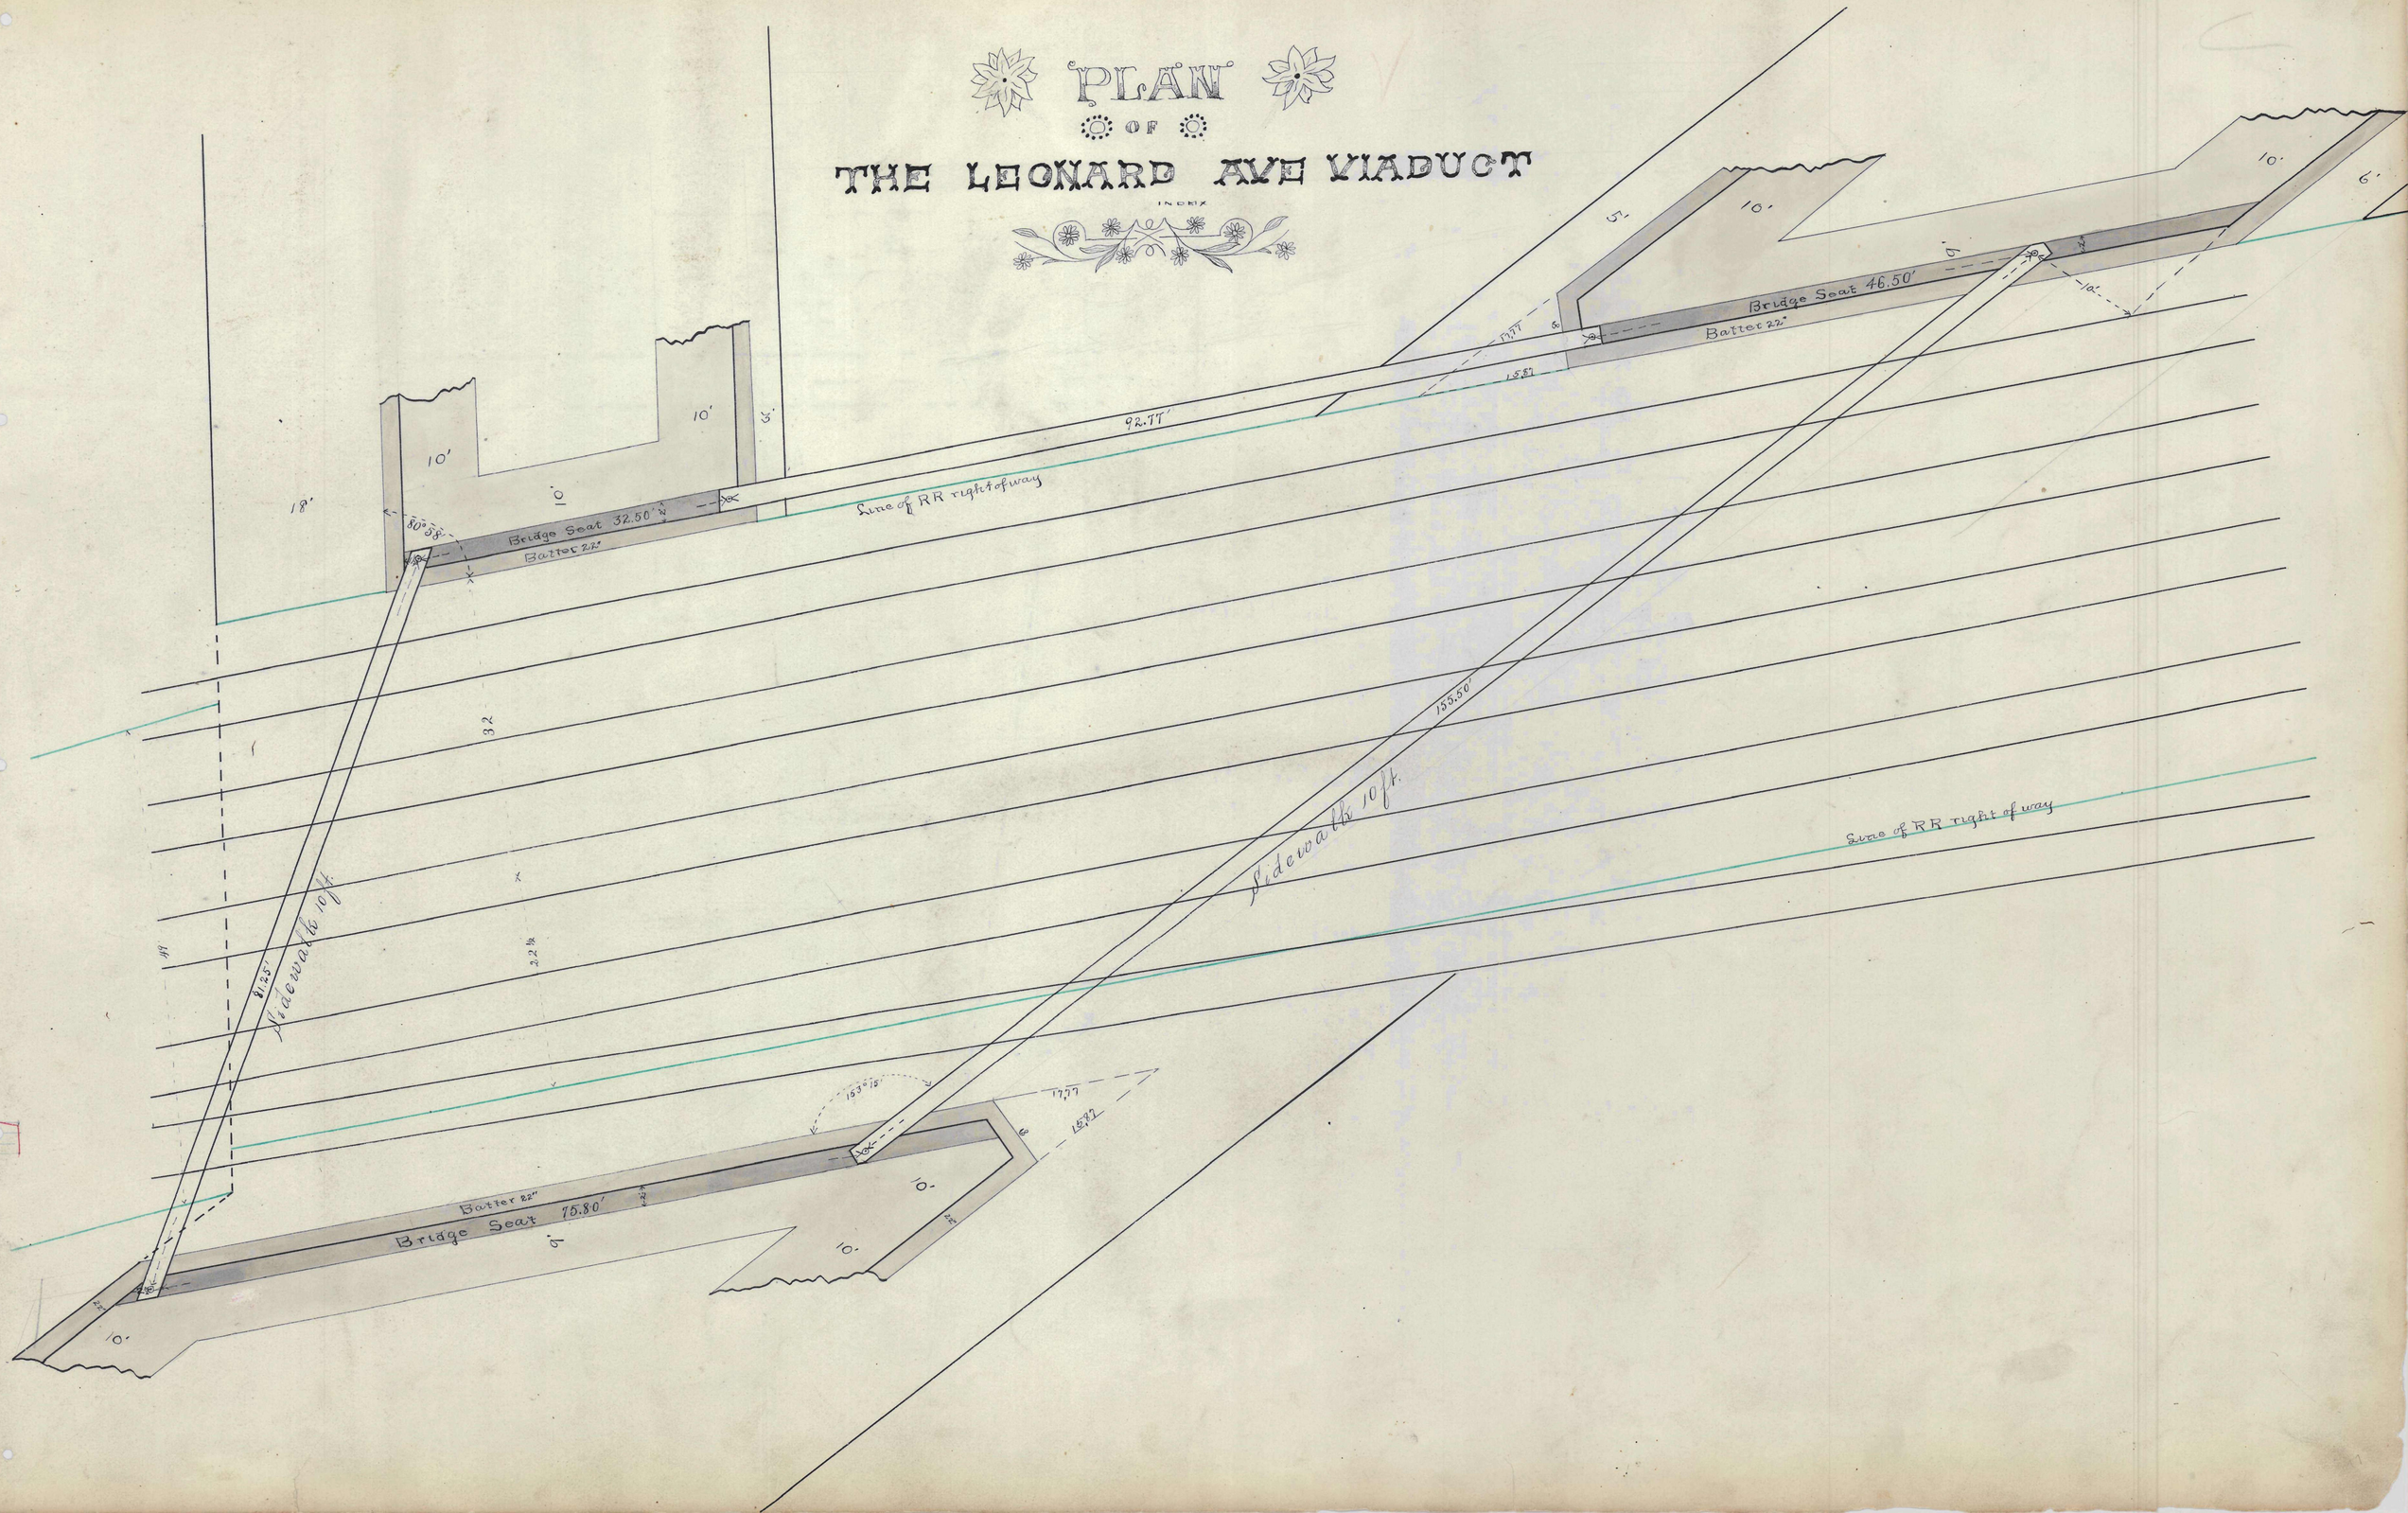
INDEX