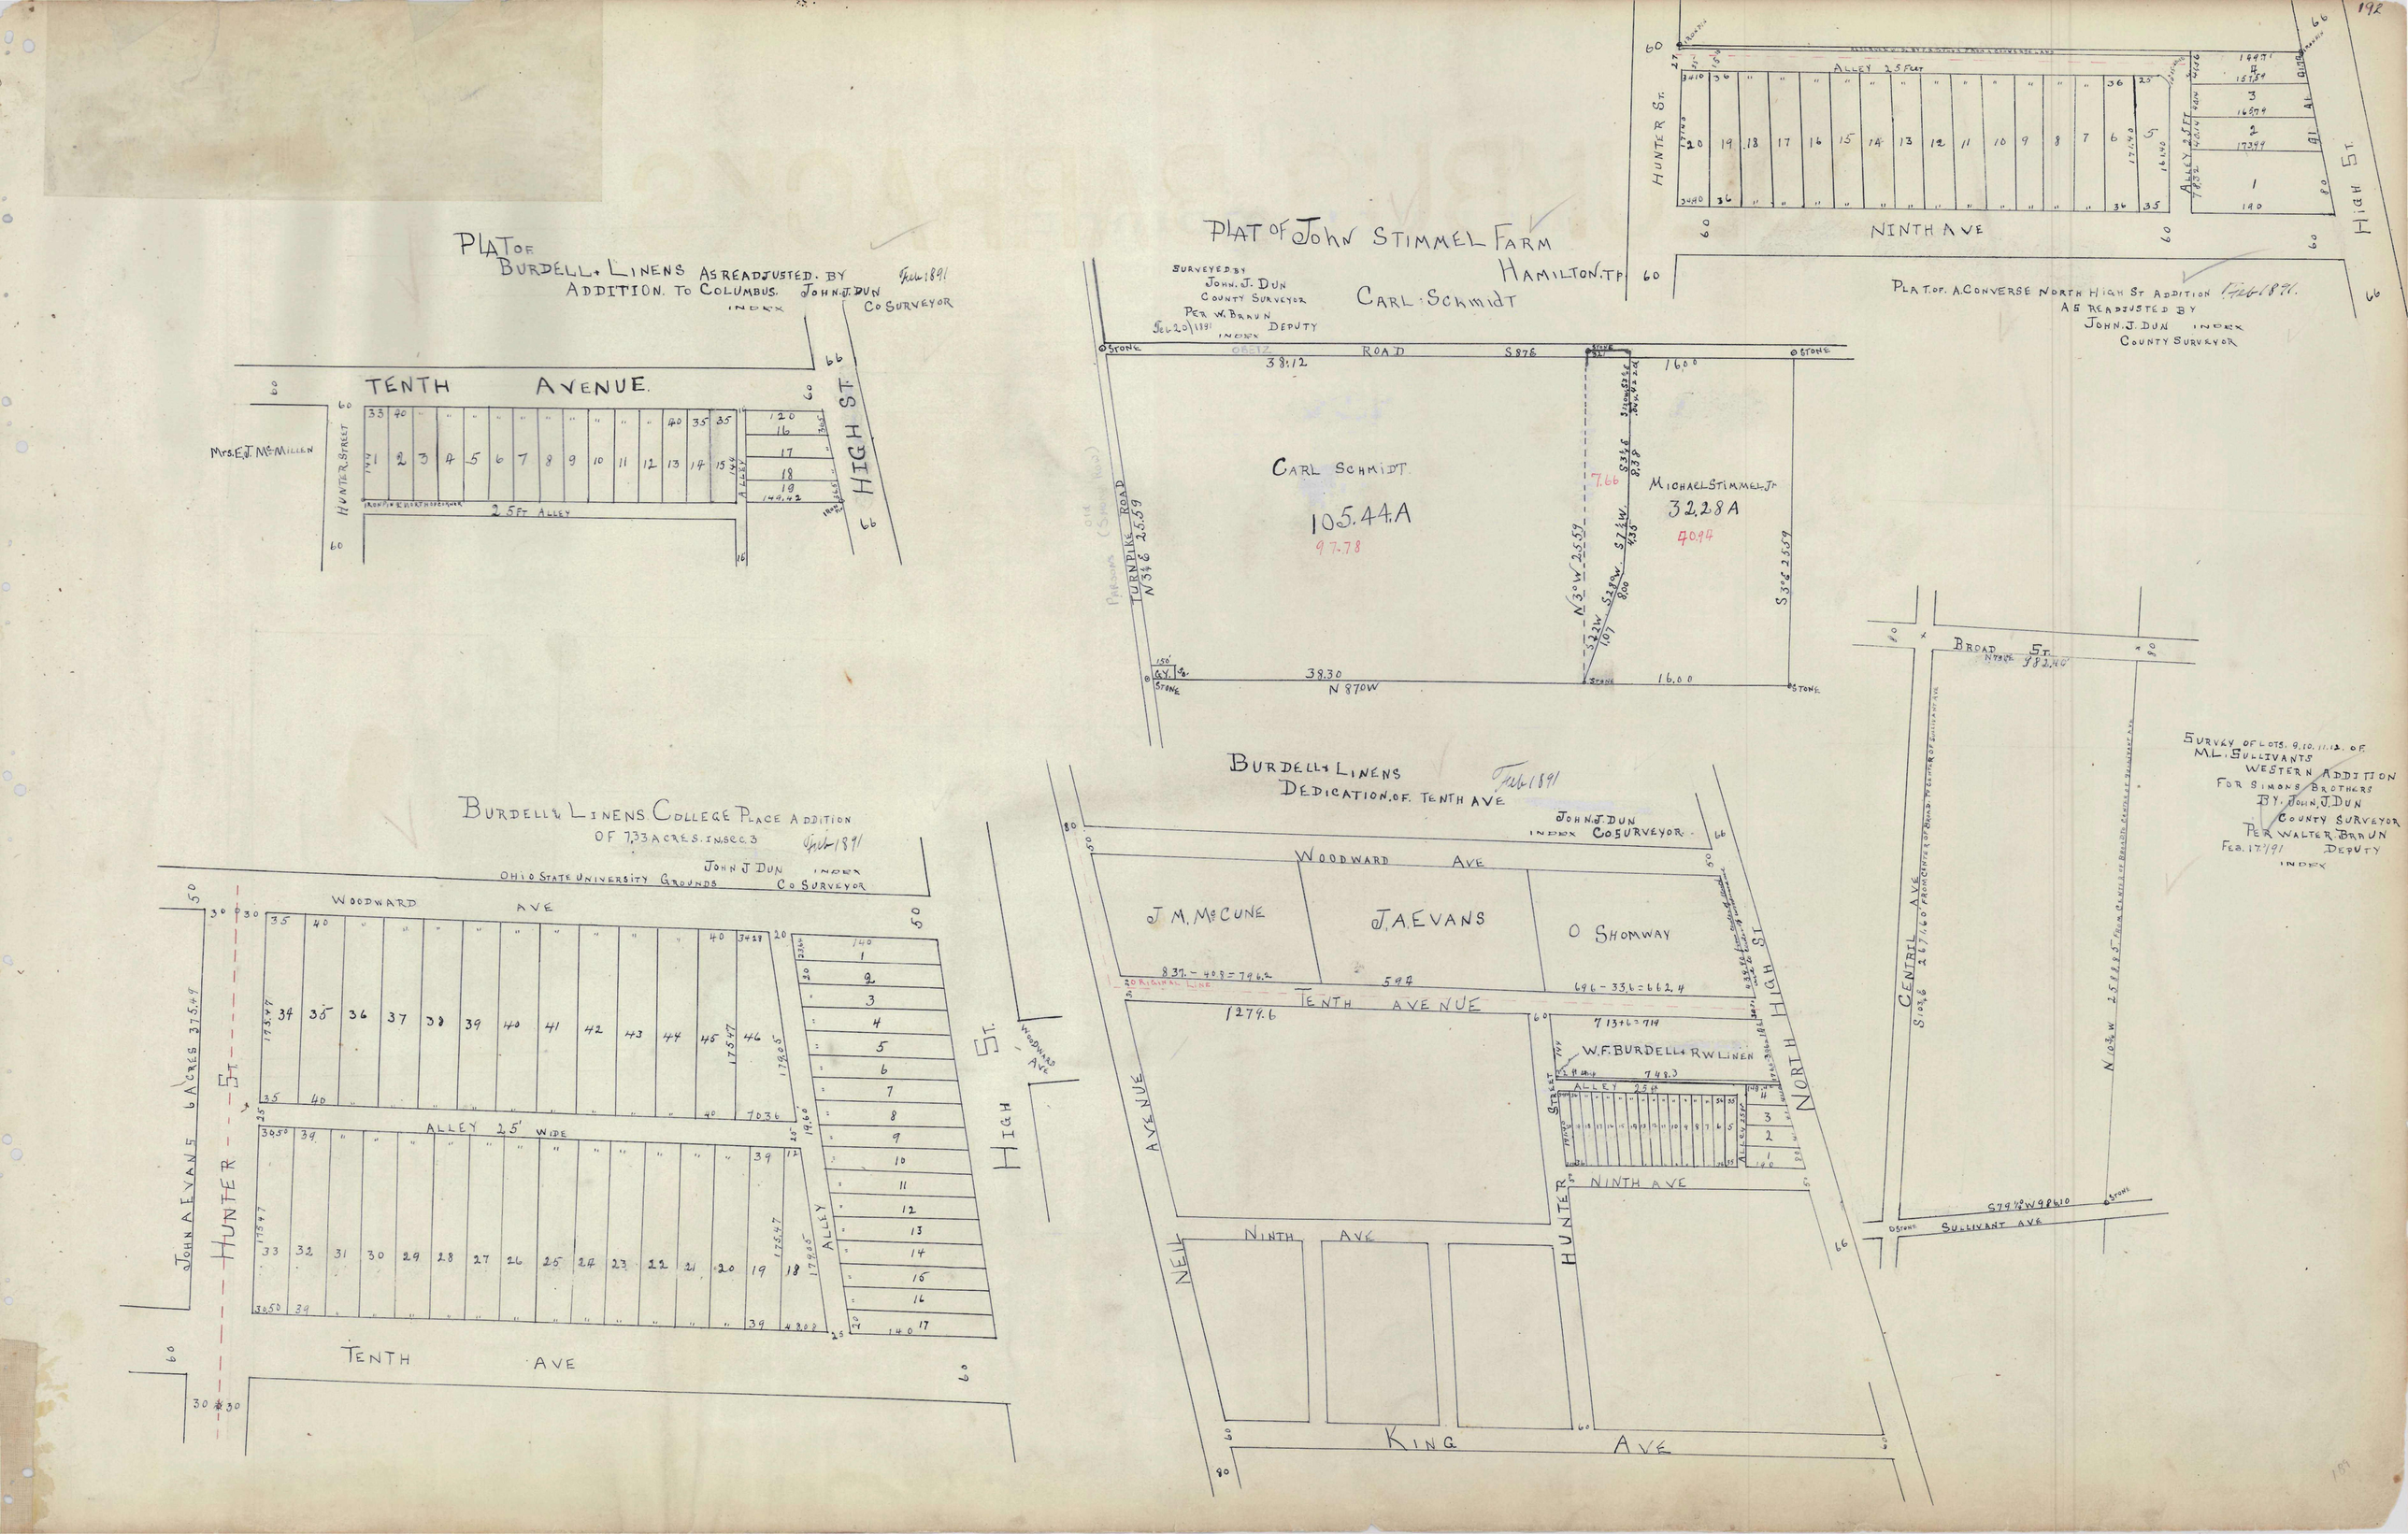

PLAT OF BURDELL & LINENS AS READJUSTED BY ADDITION TO COLUMBUS. JOHN J. DUN CO SURVEYOR INDEX Feb 1891
TENTH AVENUE
HUNTER STREET
HIGH ST
Mrs. E. J. McMILLEN
25 FT ALLEY
PLAT OF JOHN STIMMEL FARM HAMILTON TP
SURVEYED BY JOHN J. DUN COUNTY SURVEYOR PER W. BRAUN DEPUTY INDEX Feb 20/1891
CARL SCHMIDT
CARL SCHMIDT 105.44 A 97.78
MICHAEL STIMMEL JR 32.28 A 40.94
TURNPIKE ROAD
N 87 W
PLAT OF A CONVERSE NORTH HIGH ST ADDITION AS READJUSTED BY JOHN J. DUN INDEX COUNTY SURVEYOR Feb 1891
ALLEY 25 FEET
NINTH AVE
HUNTER ST
HIGH ST
BURDELL & LINENS COLLEGE PLACE ADDITION OF 7.33 ACRES IN SEC. 3 Feb 1891
JOHN J DUN INDEX CO SURVEYOR
OHIO STATE UNIVERSITY GROUNDS
WOODWARD AVE
ALLEY 25' WIDE
JOHN A EVANS 6 ACRES 375.49
HUNTER ST
HIGH ST
TENTH AVE
BURDELL & LINENS DEDICATION OF TENTH AVE Feb 1891
JOHN J. DUN INDEX CO SURVEYOR
WOODWARD AVE
J. M. McCUNE
J. A. EVANS
O SHOMWAY
TENTH AVENUE
W. F. BURDELL & R W LINEN
ALLEY 25 FT
NINTH AVE
NEIL AVENUE
HUNTER
NORTH HIGH ST
KING AVE
BROAD ST
CENTRAL AVE
SULLIVANT AVE
SURVEY OF LOTS 9, 10, 11, 12 OF M. L. SULLIVANTS WESTERN ADDITION FOR SIMONS BROTHERS BY JOHN J. DUN COUNTY SURVEYOR PER WALTER BRAUN DEPUTY INDEX Feb. 17/91