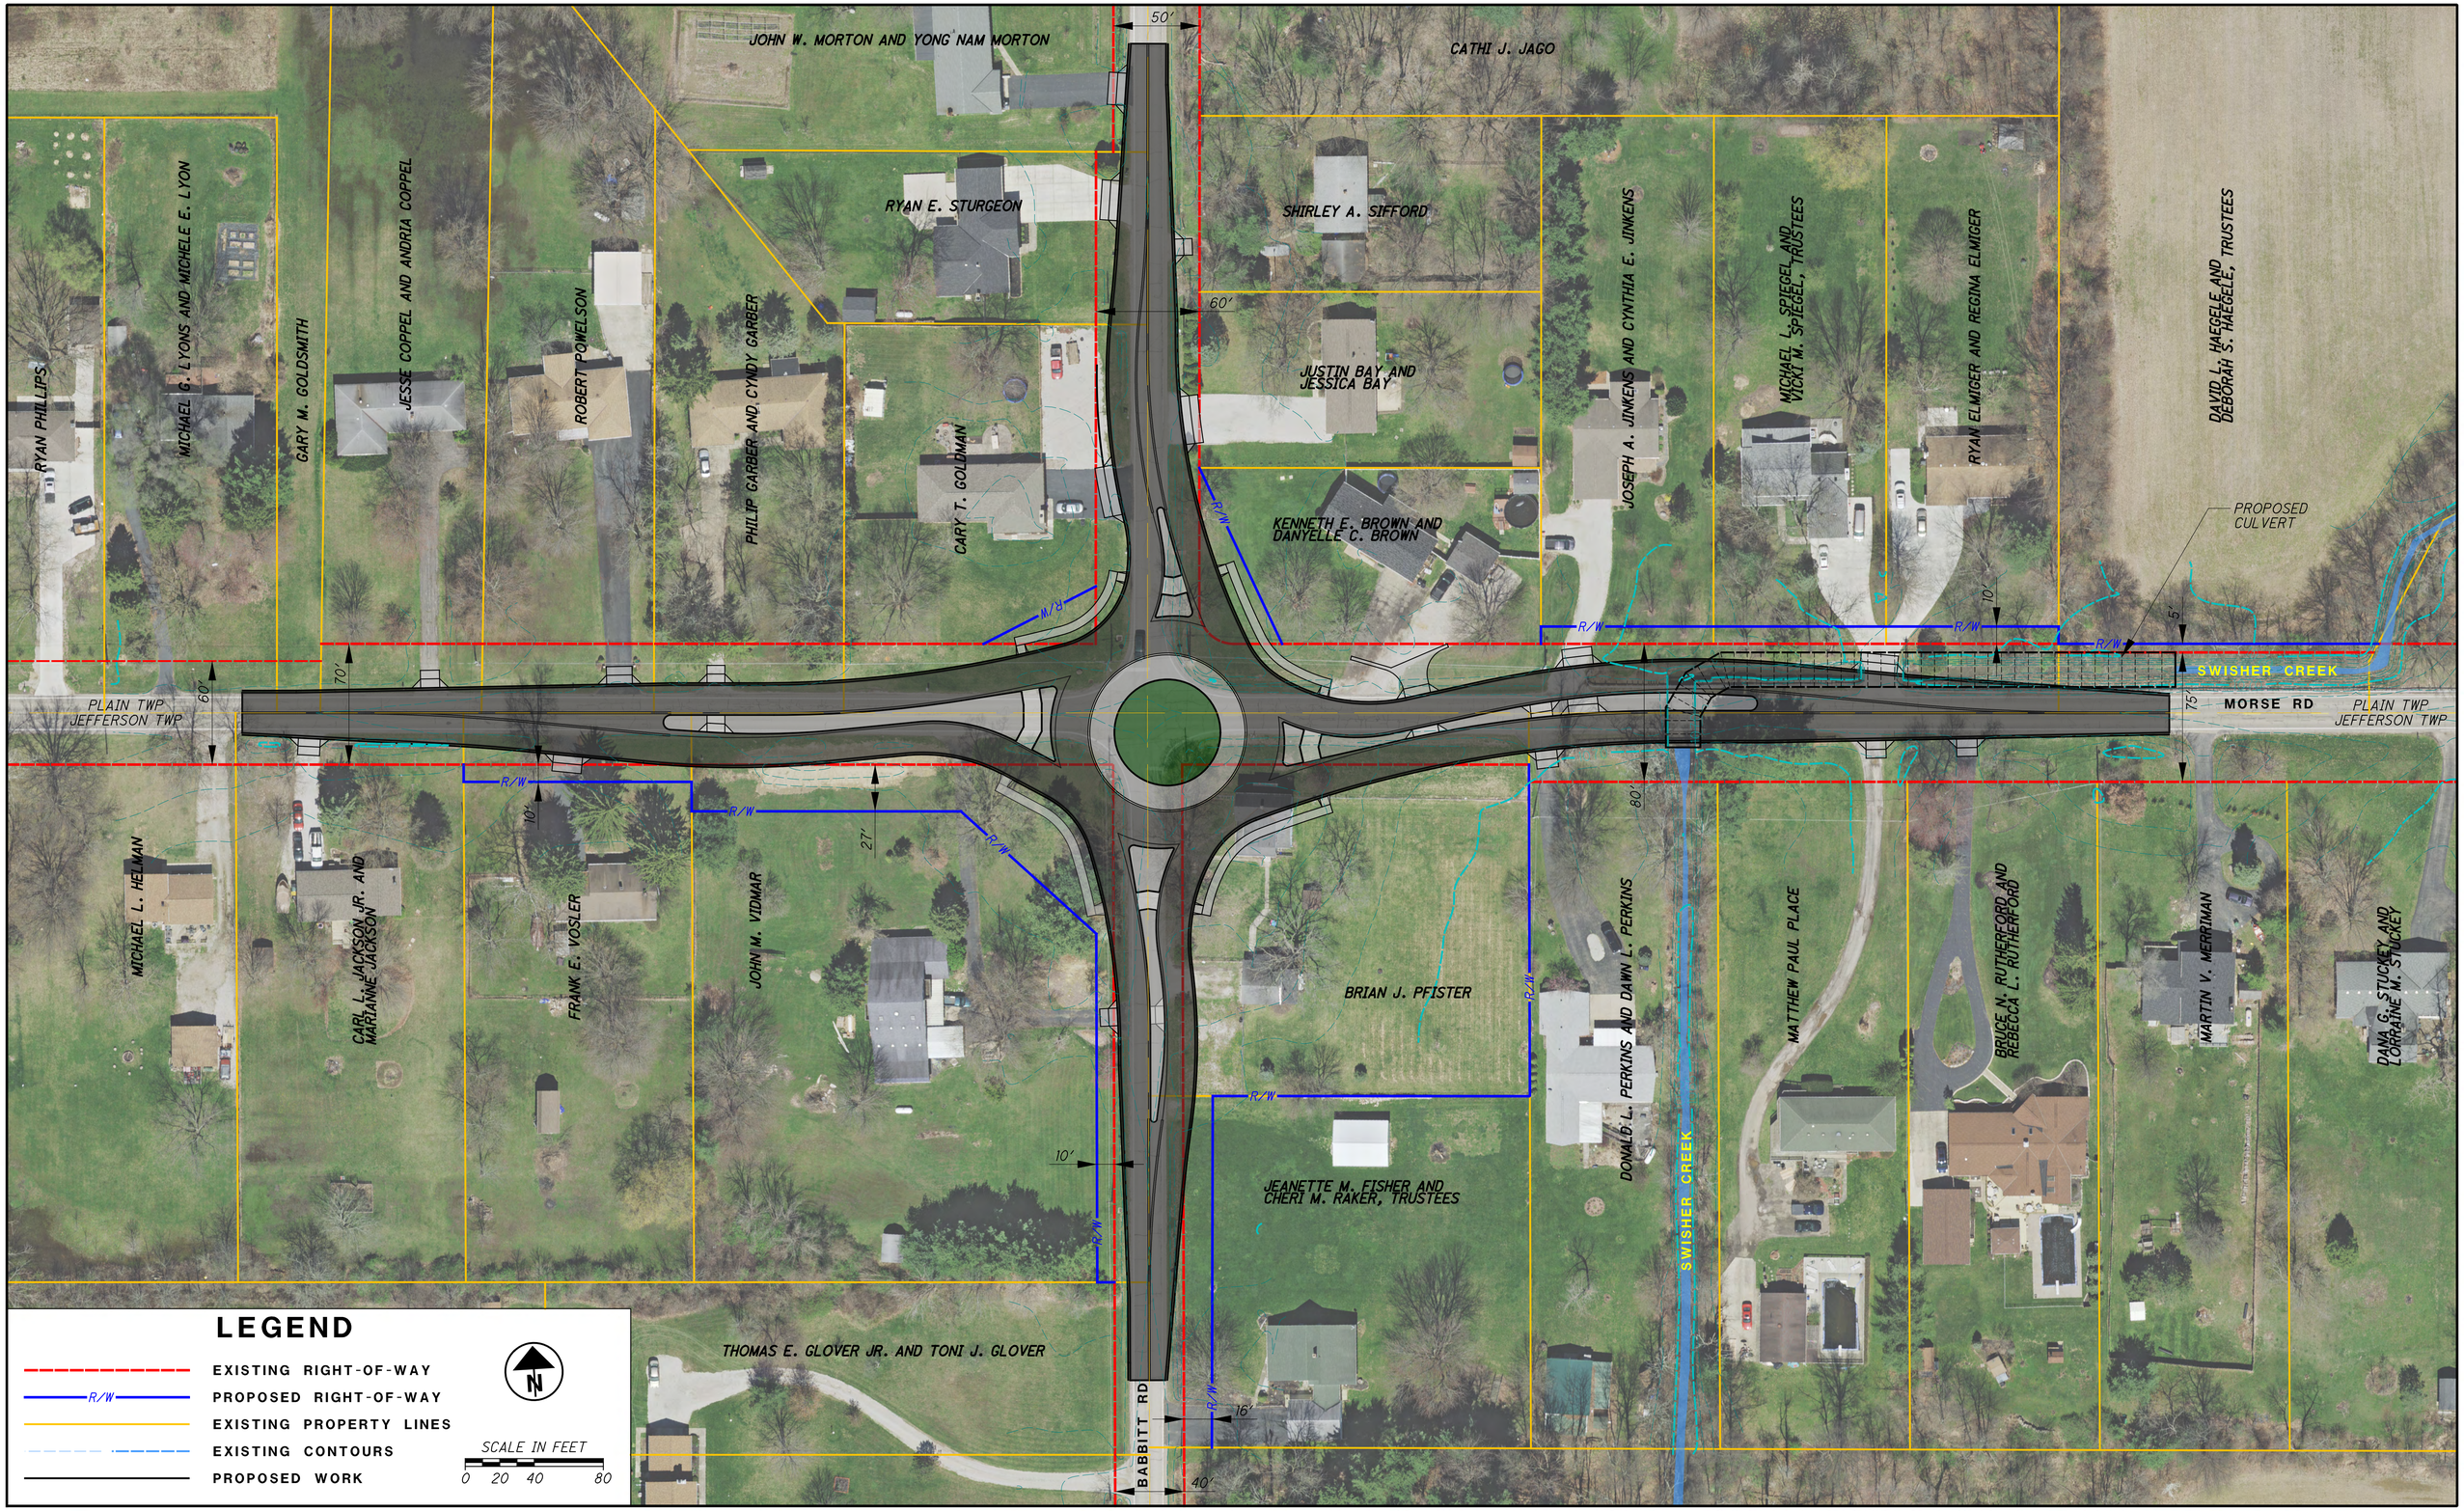

MORSE ROAD AND BABBITT ROAD INTERSECTION IMPROVEMENTS

FRA-CR17-11.80

PID 109494

DECEMBER 10, 2019

FRANKLIN COUNTY ENGINEER EST. 1803

STATE OF OHIO DEPARTMENT OF TRANSPORTATION

Mannik Smith GROUP

TECHNICAL SKILL. CREATIVE SPIRIT.

www.MannikSmithGroup.com